Land Surveyor's Statement

This map correctly represents a survey made by me or under my direction in conformance with the requirements of the Professional Land Surveyors Act at the request of Yvonne Cotton in May, 2007.

Randall T. Willis, PLS 8118
(exp. 12/31/08)

PROFESSIONAL LAND SURVEYOR — RANDALL T. WILLIS — PLS 8118 — Exp. 12/31/2008 — STATE OF CALIFORNIA

County Surveyor's Statement

This map has been examined in accordance with Section 8766 of the Professional Land Surveyors Act this 22ND day of JANUARY, 2008

CRAIG TACKABERY, COUNTY SURVEYOR

LICENSED LAND SURVEYOR — CRAIG TACKABERY — Exp. 12-31-08 — No. 7128 — STATE OF CALIFORNIA

Legend

- ● FOUND POINTS AS NOTED
- ○ SET 3/4" I.P. PLS 8118 UNLESS OTHERWISE NOTED

Notes

1) All Distances and Dimensions shown are in Feet or Decimal Thereof.

Reference Documents

(1) 4 RM 27
(2) 25 OS 7
(3) Unrecorded Survey by Rhodes & Gardner Dated 2/27/86.
(4) Book P Deeds, Page 404.
(5) Doc. No. 2004-104532

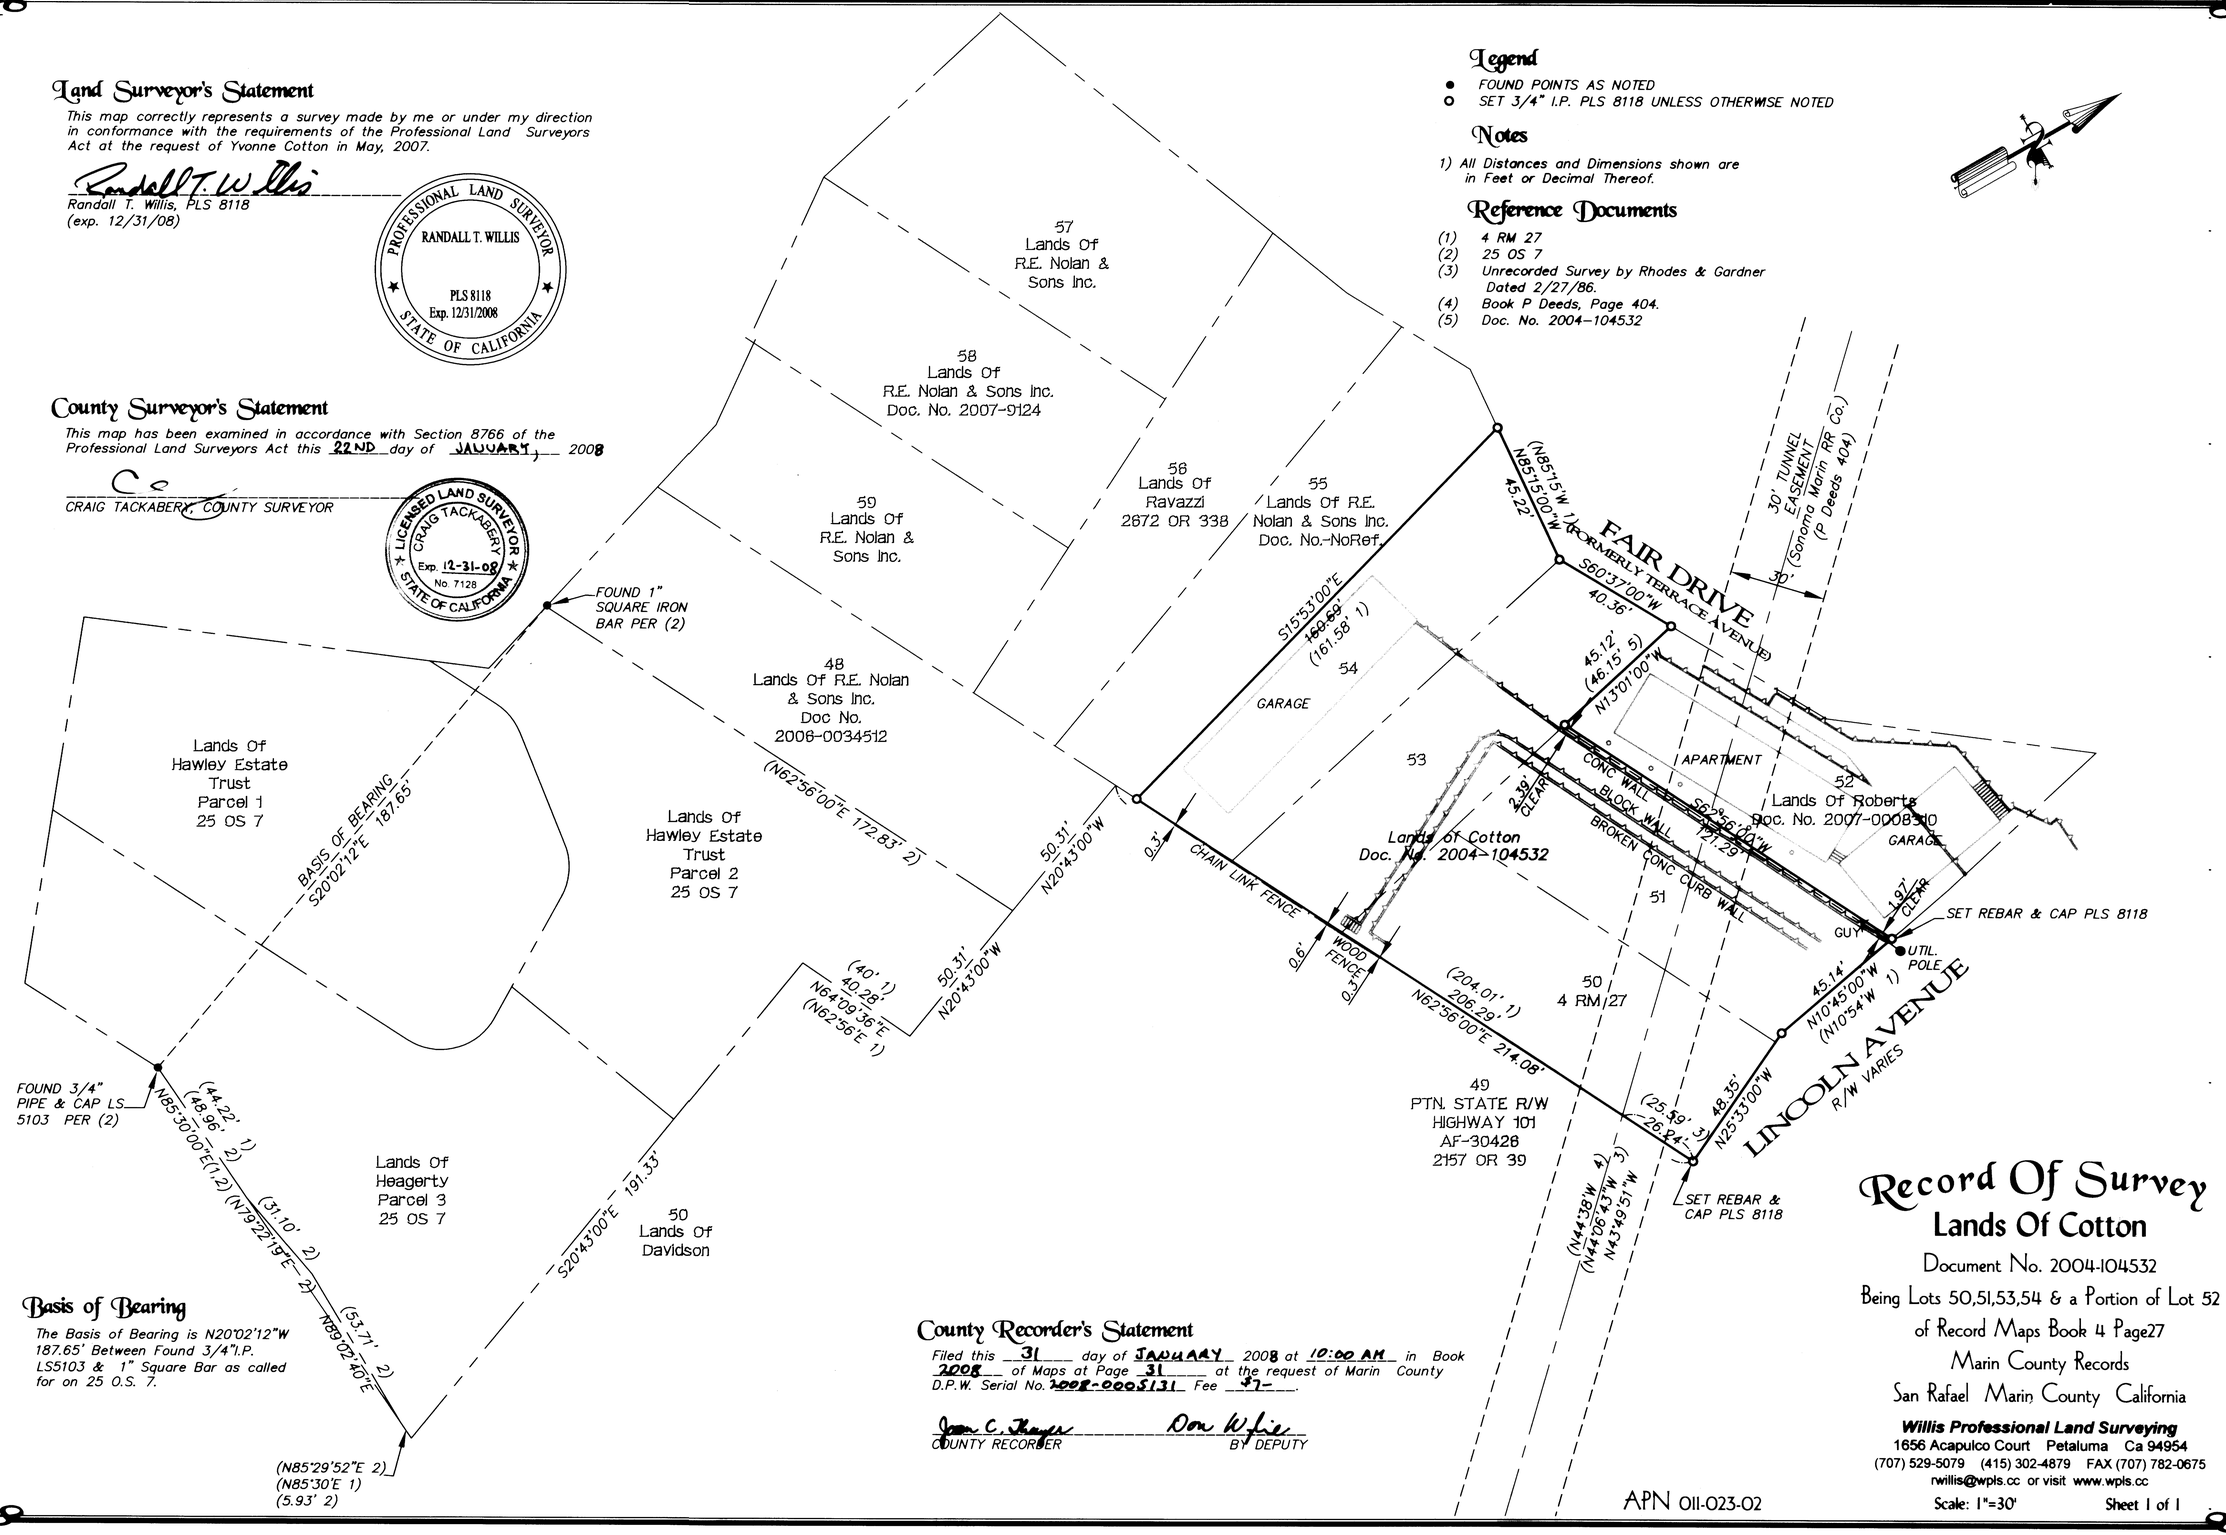

Basis of Bearing

The Basis of Bearing is N20°02'12"W 187.65' Between Found 3/4"I.P. LS5103 & 1" Square Bar as called for on 25 O.S. 7.

County Recorder's Statement

Filed this 31 day of JANUARY 2008 at 10:00 AM in Book 2008 of Maps at Page 31 at the request of Marin County D.P.W. Serial No. 2008-0005131 Fee $7-.

Joan C. Thayer — COUNTY RECORDER
Don Wylie — BY DEPUTY

Record Of Survey
Lands Of Cotton

Document No. 2004-104532
Being Lots 50,51,53,54 & a Portion of Lot 52
of Record Maps Book 4 Page27
Marin County Records
San Rafael Marin County California

APN 011-023-02

Willis Professional Land Surveying
1656 Acapulco Court Petaluma Ca 94954
(707) 529-5079 (415) 302-4879 FAX (707) 782-0675
rwillis@wpls.cc or visit www.wpls.cc

Scale: 1"=30' Sheet 1 of 1

C:\Jobs\WPLS-07-003\dwg\ROS-07-003.dwg, 1/14/2008 2:51:32 PM, 1:1