120

RECORD OF SURVEY

LANDS OF CORBETT

THE PROPERTY DESCRIBED IN D.N 98-17197 AND FURTHER KNOWN AS LOT 312 AS SHOWN ON THAT CERTIAN MAP ENTITLED "MAP OF SLEEPY HOLLOW, UNIT TWO, MARIN COUNTY, CALIFORNIA", FILED IN VOLUME 6 OF MAPS AT PAGE 14, MARIN COUNTY RECORDS, SAN ANSELMO, CALIFORNIA

SCALE 1"=10' MARCH, 2008
SURVEY H1618

DAVID HARP & ASSOCIATES * PROFESSIONAL LAND SURVEYORS
101 FLORIBEL AVENUE, SAN ANSELMO, CA 94960

AP#176-173-15

SHEET 1 OF 2

SURVEYOR'S STATEMENT

THIS MAP CORRECTLY REPRESENTS A SURVEY MADE BY ME OR UNDER MY DIRECTION IN CONFORMANCE WITH THE REQUIREMENTS OF THE "PROFESSIONAL LAND SURVEYOR'S ACT" AT THE REQUEST OF Joan Corbet IN March 2008

David Harp
DAVID P. HARP L.S. 5290 EXP. 12/31/2009

LICENSED LAND SURVEYOR DAVID P. HARP Exp. 12-31-09 No. 5290 STATE OF CALIFORNIA

COUNTY SURVEYOR'S STATEMENT

THIS MAP HAS BEEN EXAMINED IN ACCORDANCE WITH SECTION 8766 OF THE "PROFESSIONAL LAND SURVEYOR'S ACT" THIS 18TH OF JUNE 2008.

CRAIG TACKABERY, COUNTY SURVEYOR

LICENSED LAND SURVEYOR CRAIG TACKABERY Exp. 12-31-08 No. 7128 STATE OF CALIFORNIA

RECORDER'S STATEMENT

FILED THIS 19 DAY OF JUNE 2008 AT 12:00 M. IN BOOK 2008 OF MAPS AT PAGE 120 AT THE REQUEST OF THE MARIN COUNTY PUBLIC WORKS DEPARTMENT.
SERIAL NO. 2008-0028957 FEE $10 -

Joan C. Thayer
COUNTY RECORDER

Don Wylie
BY DEPUTY

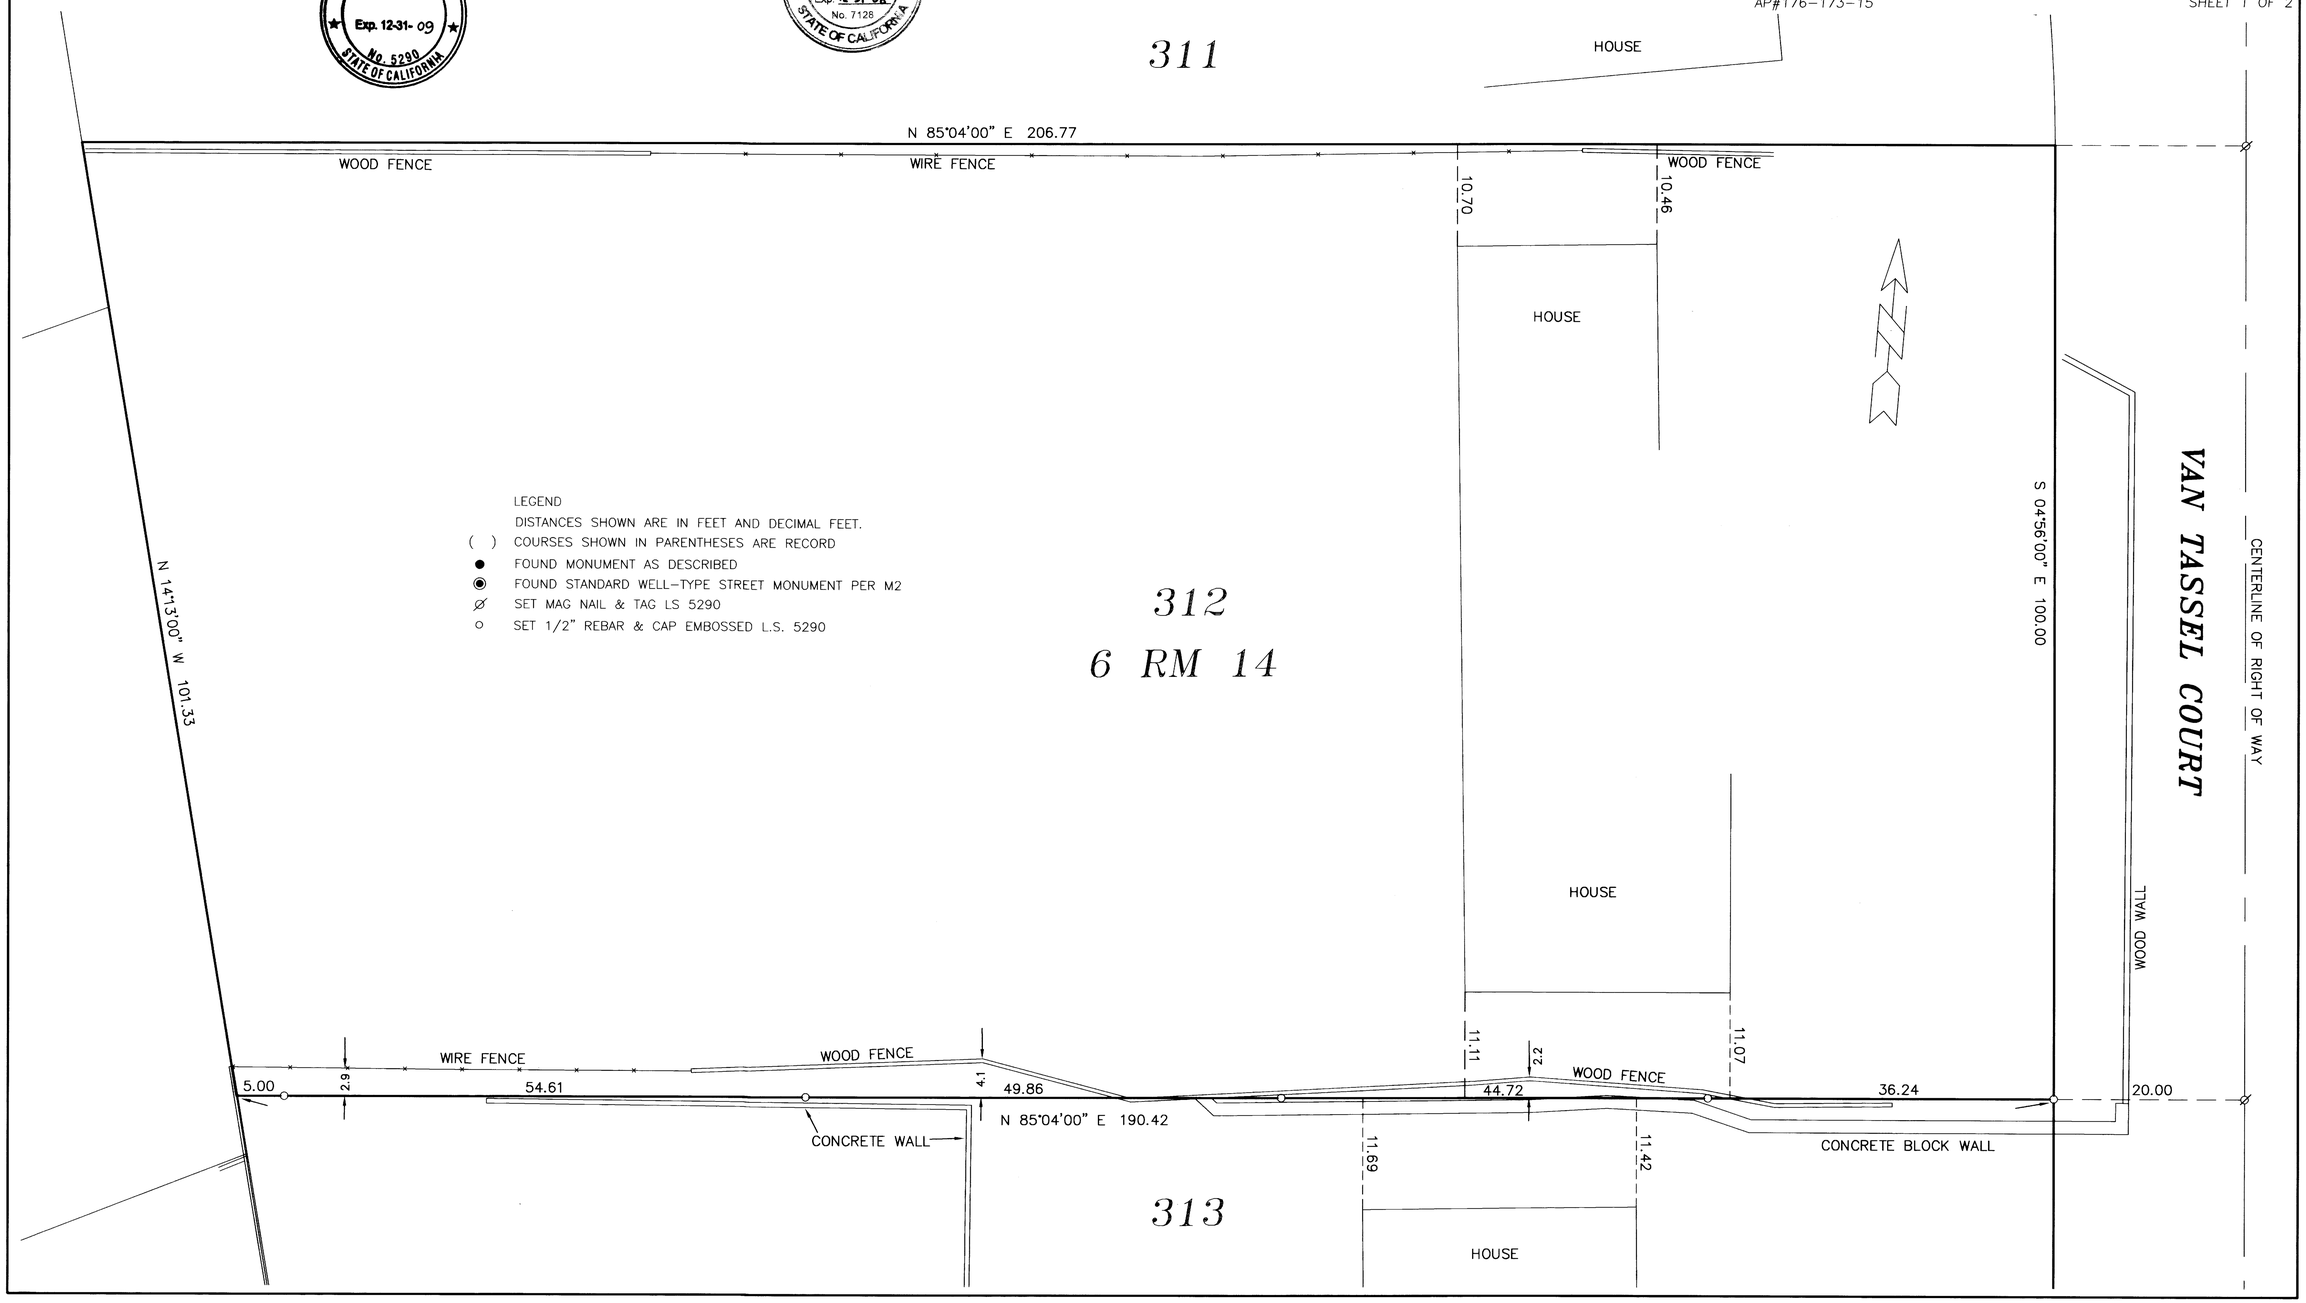

120

RECORD OF SURVEY

LANDS OF CORBETT

THE PROPERTY DESCRIBED IN D.N 98-17197 AND FURTHER KNOWN AS LOT 312 AS SHOWN ON THAT CERTIAN MAP ENTITLED "MAP OF SLEEPY HOLLOW, UNIT TWO, MARIN COUNTY, CALIFORNIA", FILED IN VOLUME 6 OF MAPS AT PAGE 14, MARIN COUNTY RECORDS, SAN ANSELMO, CALIFORNIA

SCALE 1"=50' MARCH, 2008

SURVEY H1618

DAVID HARP & ASSOCIATES * PROFESSIONAL LAND SURVEYORS
101 FLORIBEL AVENUE, SAN ANSELMO, CA 94960

AP#176-173-15

SHEET 2 OF 2

LIST OF MAP DOCUMENTS USED BY THIS SURVEY

M1 6 RM 14 "MAP OF SLEEPY HOLLOW, UNIT TWO, MARIN COUNTY, CALIF," J. C. OGLESBY, (1946)
M2 6 RM 38 "MAP OF SLEEPY HOLLOW KNOLLS, UNIT ONE, MARIN COUNTY, CALIF," J. C. OGLESBY, (1947)
M3 UNRECORDED SURVEY OF LOTS 321-325 OF 6 RM 14, W. G. VOORHIES #1440 (1946)
M4 UNRECORDED SURVEY FOR LOT 307 OF 6 RM 14, J. C. OGLESBY, #9666 (1949)
M5 UNRECORDED SURVEY FOR LOT 310 OF 6 RM 14, J. C. OGLESBY, #12134 (1952)
M6 UNRECORDED SURVEY BY HOOL & LOCKETT, #356 (1954)
M7 UNRECORDED SURVEY BY EGOLF & LOCKTON, #1029-2 (1954)
M8 UNRECORDED SURVEY BY HOOL & LOCKETT, #1414 (1960)
M9 15 RS 41, B. EUGENE LOCKTON (1978)
M10 18 PM 18, HOOL & LOCKETT (1979)
M11 30 RS 30, BREYFOGLE (1992)
M12 30 RS 69, COUNTY OF MARIN (1992)
M13 2003 RS 183, L. A. STEVENS (2003)

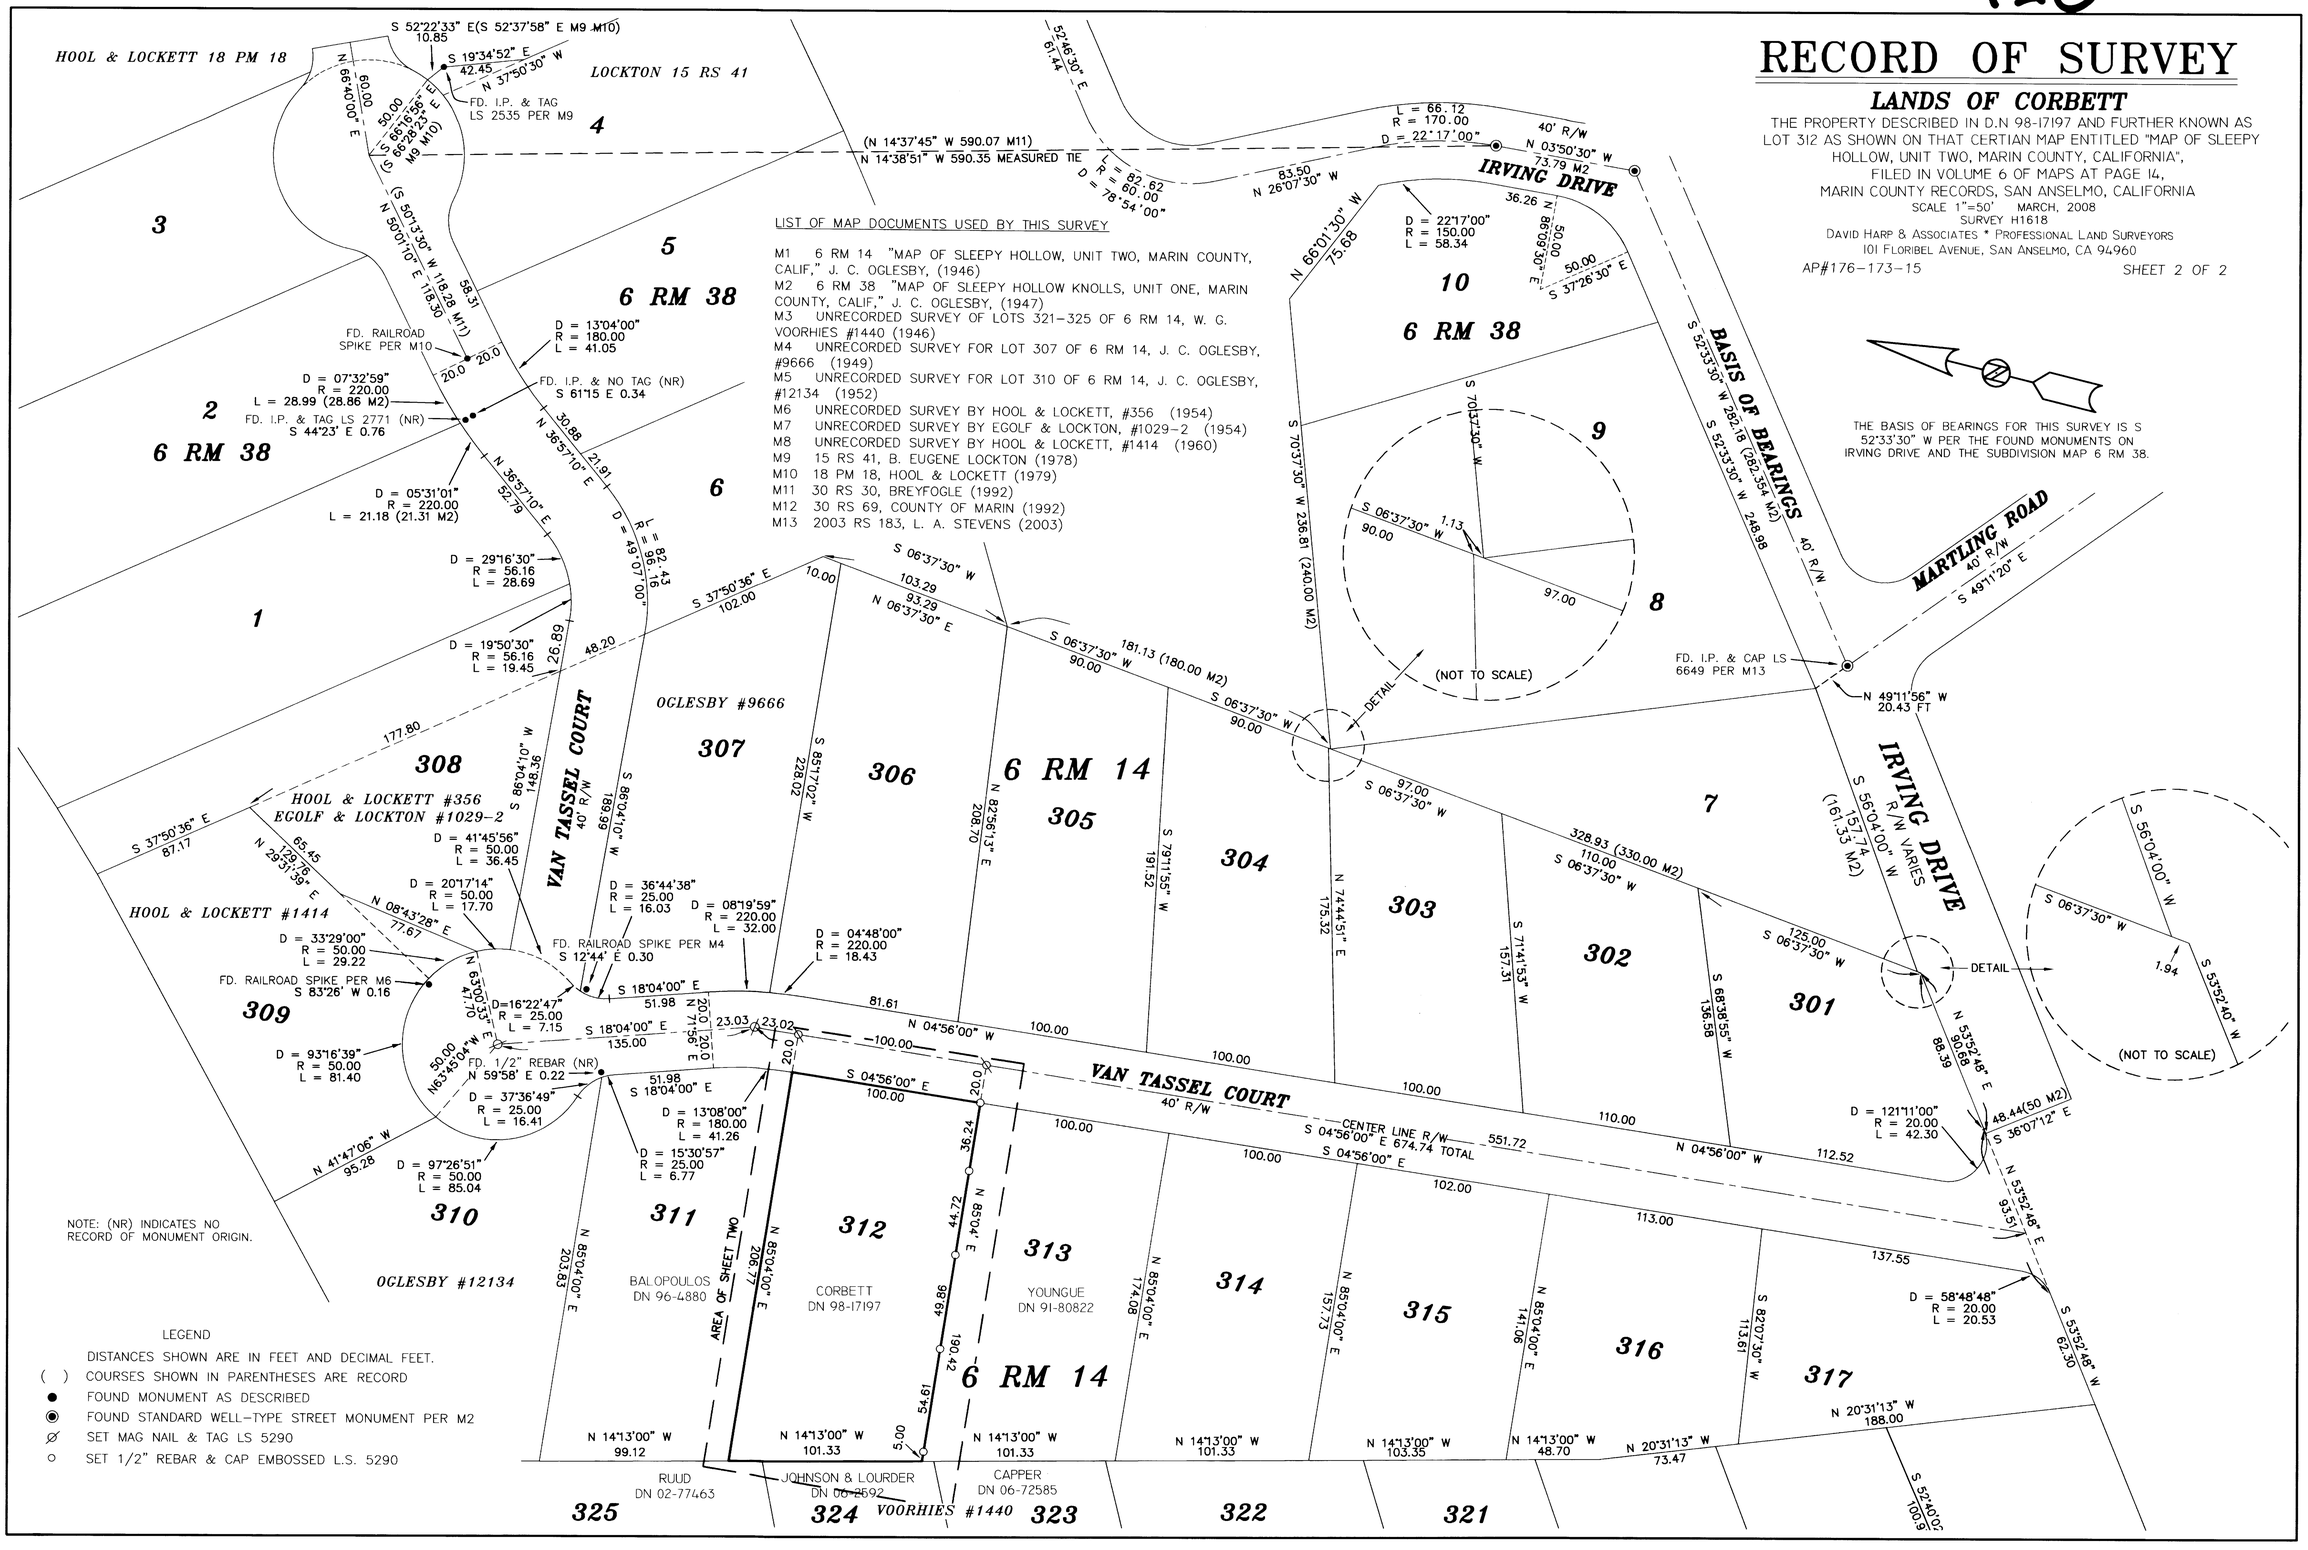

NOTE: (NR) INDICATES NO RECORD OF MONUMENT ORIGIN.

LEGEND

DISTANCES SHOWN ARE IN FEET AND DECIMAL FEET.
( ) COURSES SHOWN IN PARENTHESES ARE RECORD
● FOUND MONUMENT AS DESCRIBED
◉ FOUND STANDARD WELL-TYPE STREET MONUMENT PER M2
⌀ SET MAG NAIL & TAG LS 5290
○ SET 1/2" REBAR & CAP EMBOSSED L.S. 5290