ENGINEER'S STATEMENT

This map correctly represents a survey made by me or under my direction in conformance with the requirements of the Professional Land Surveyors Act at the request of Barbara Bianchi in May 2009.

L E Oberkamper 6-17-09
LEON E. OBERKAMPER RCE 12094 (exp.3-31-11)

REGISTERED PROFESSIONAL ENGINEER LEON E. OBERKAMPER No. 12094 Exp. 3/31/11 CIVIL STATE OF CALIFORNIA

COUNTY SURVEYOR'S STATEMENT

This map has been examined in accordance with Section 8766 of the Land Surveyors Act this 17TH day of JUNE, 2009

CRAIG TACKABERY, COUNTY SURVEYOR

LICENSED LAND SURVEYOR CRAIG TACKABERY Exp. 12-31-10 No. 7128 STATE OF CALIFORNIA

RECORDER'S STATEMENT

Filed this 19 day of JUNE 2009, at 10:04 AM in Book 2009 of Maps at Page 95 at the request of Marin County D.P.W.
Serial No. 2009-0034774 Fee $10-

Joan C. Thayer COUNTY RECORDER
Don Wylie BY DEPUTY

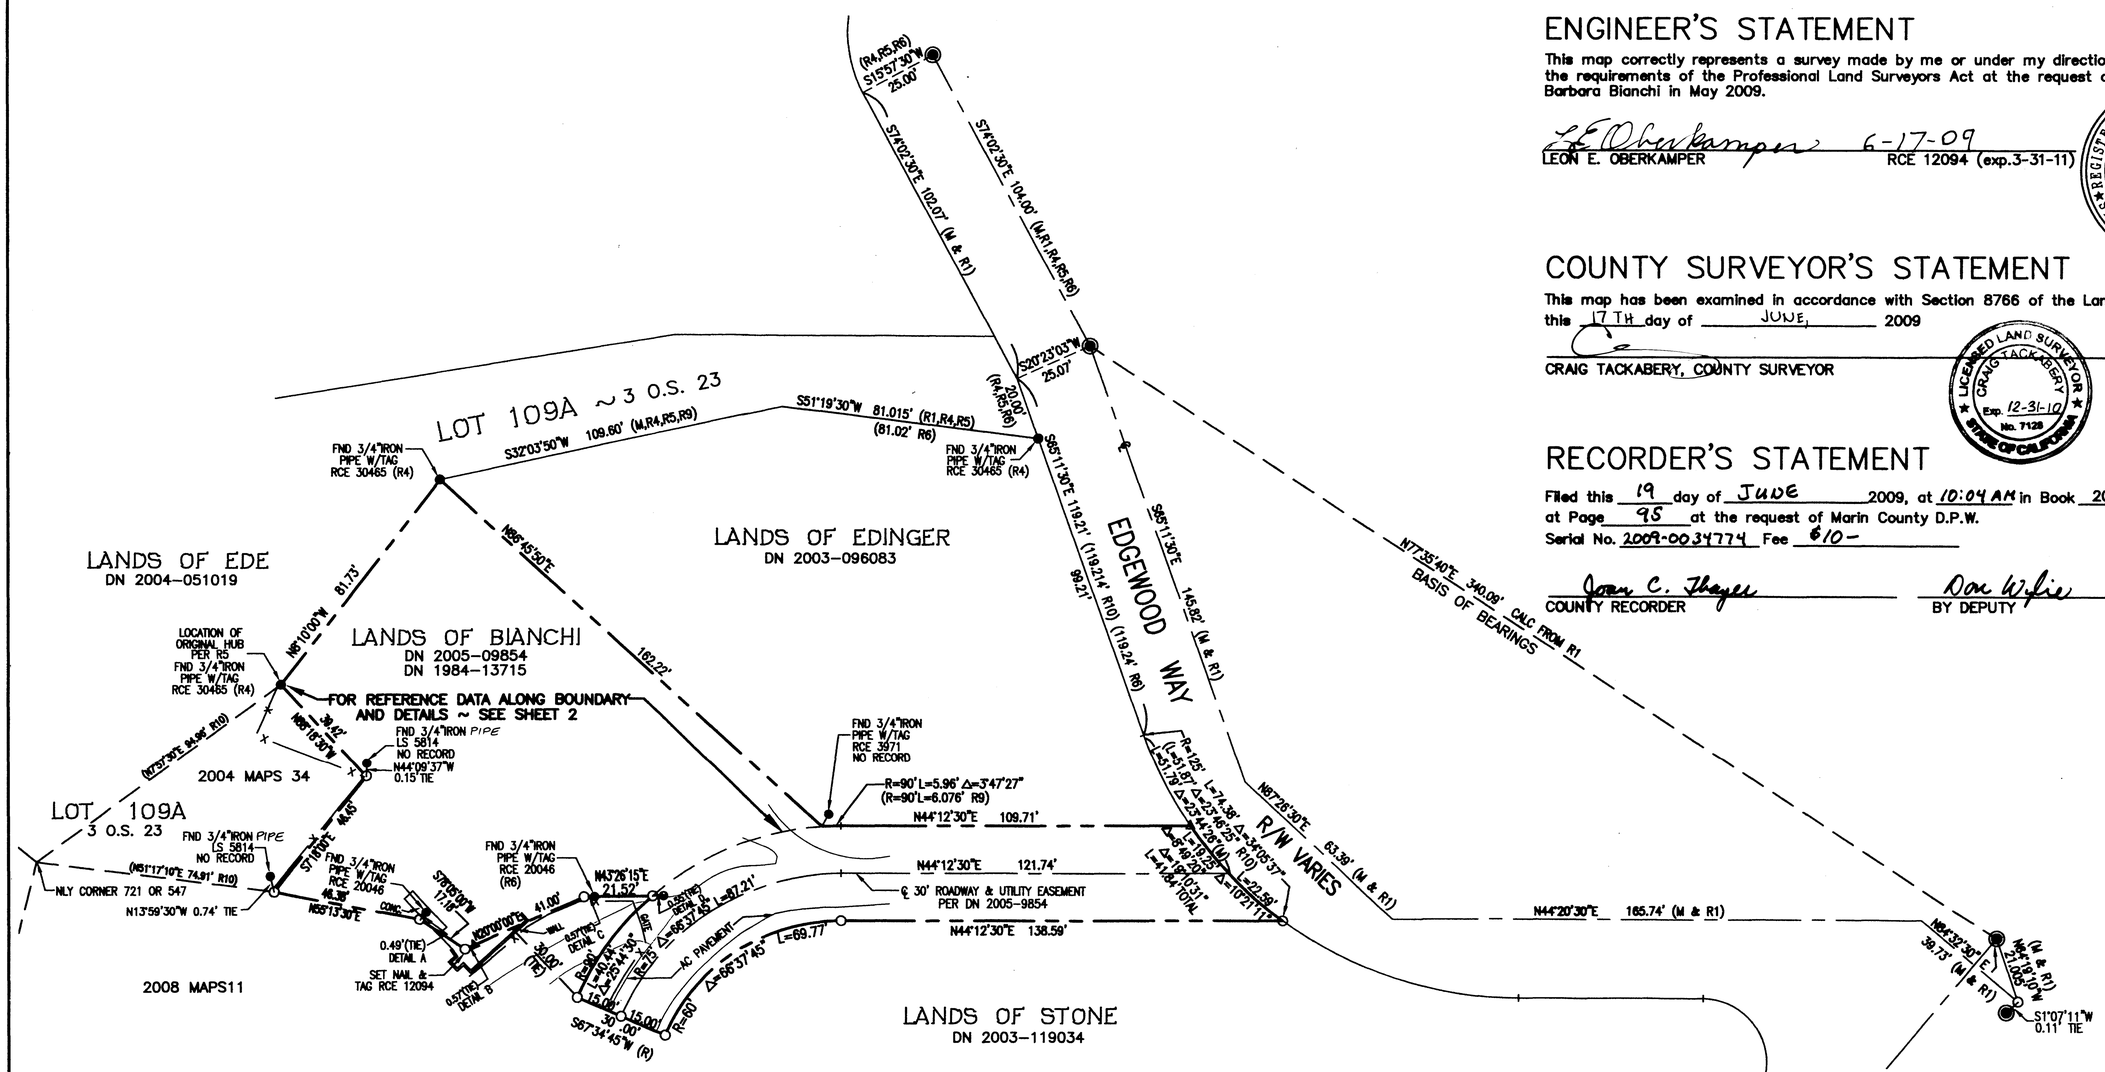

LANDS OF HUNGERMANN
DN 1991-17245

BASIS OF BEARINGS

BASIS OF BEARINGS IS THE FOUND IRON PIPE MONUMENTS WITH TAG 3230 AS SHOWN ON THE UNRECORDED MAP OF FAIRHILLS ON FILE IN THE OFFICE OF BILL SCHROEDER PLS AND ACCEPTED AS THE CENTERLINE OF EDGEWOOD DRIVE AND FAIRHILLS DRIVE ON 3 O.S. 123 AND 20 O.S. 50

LEGEND

- ○ _SET 3/4"IRON PIPE RCE 12094 OR AS NOTED
- △ _SET CROSS-CUT
- ● _FOUND AS NOTED
- ▲ _FOUND CROSS-CUT IN ROCK PATIO (R6)
- ⊖ _FOUND 1/2 REBAR W/ PLASTIC CAP STAMPED RCE 20046 (R6)
- ◉ _FOUND IRON PIPE W/TAG 3230 IN STD. MON. WELL (R1)

( )_RECORD
X——X——X _FENCE
ALL DISTANCES ARE IN FEET AND DECIMALS THEREOF.

REFERENCE MAPS:

R1_UNRECORDED SALES MAP OF FAIRHILLS ON FILE IN THE OFICE OF BILL SCHROEDER
R2_2 OS 100
R3_20 OS 50
R4_2004 MAPS 34
R5_3 OS 123
R6_2008 MAPS 211
R7_84-013715
R8_2003-0119034
R9_2003-0096083
R10_91-172245

30' 0 30' 60'
SCALE: 1"= 30'

APN 010-111-30

RECORD OF SURVEY
LANDS OF BIANCHI
DN 2005-09854 MARIN COUNTY RECORDS
SAN RAFAEL, MARIN COUNTY CALIFORNIA

OBERKAMPER & ASSOCIATES CIVIL ENGINEERS INC.
NOVATO, CALIFORNIA

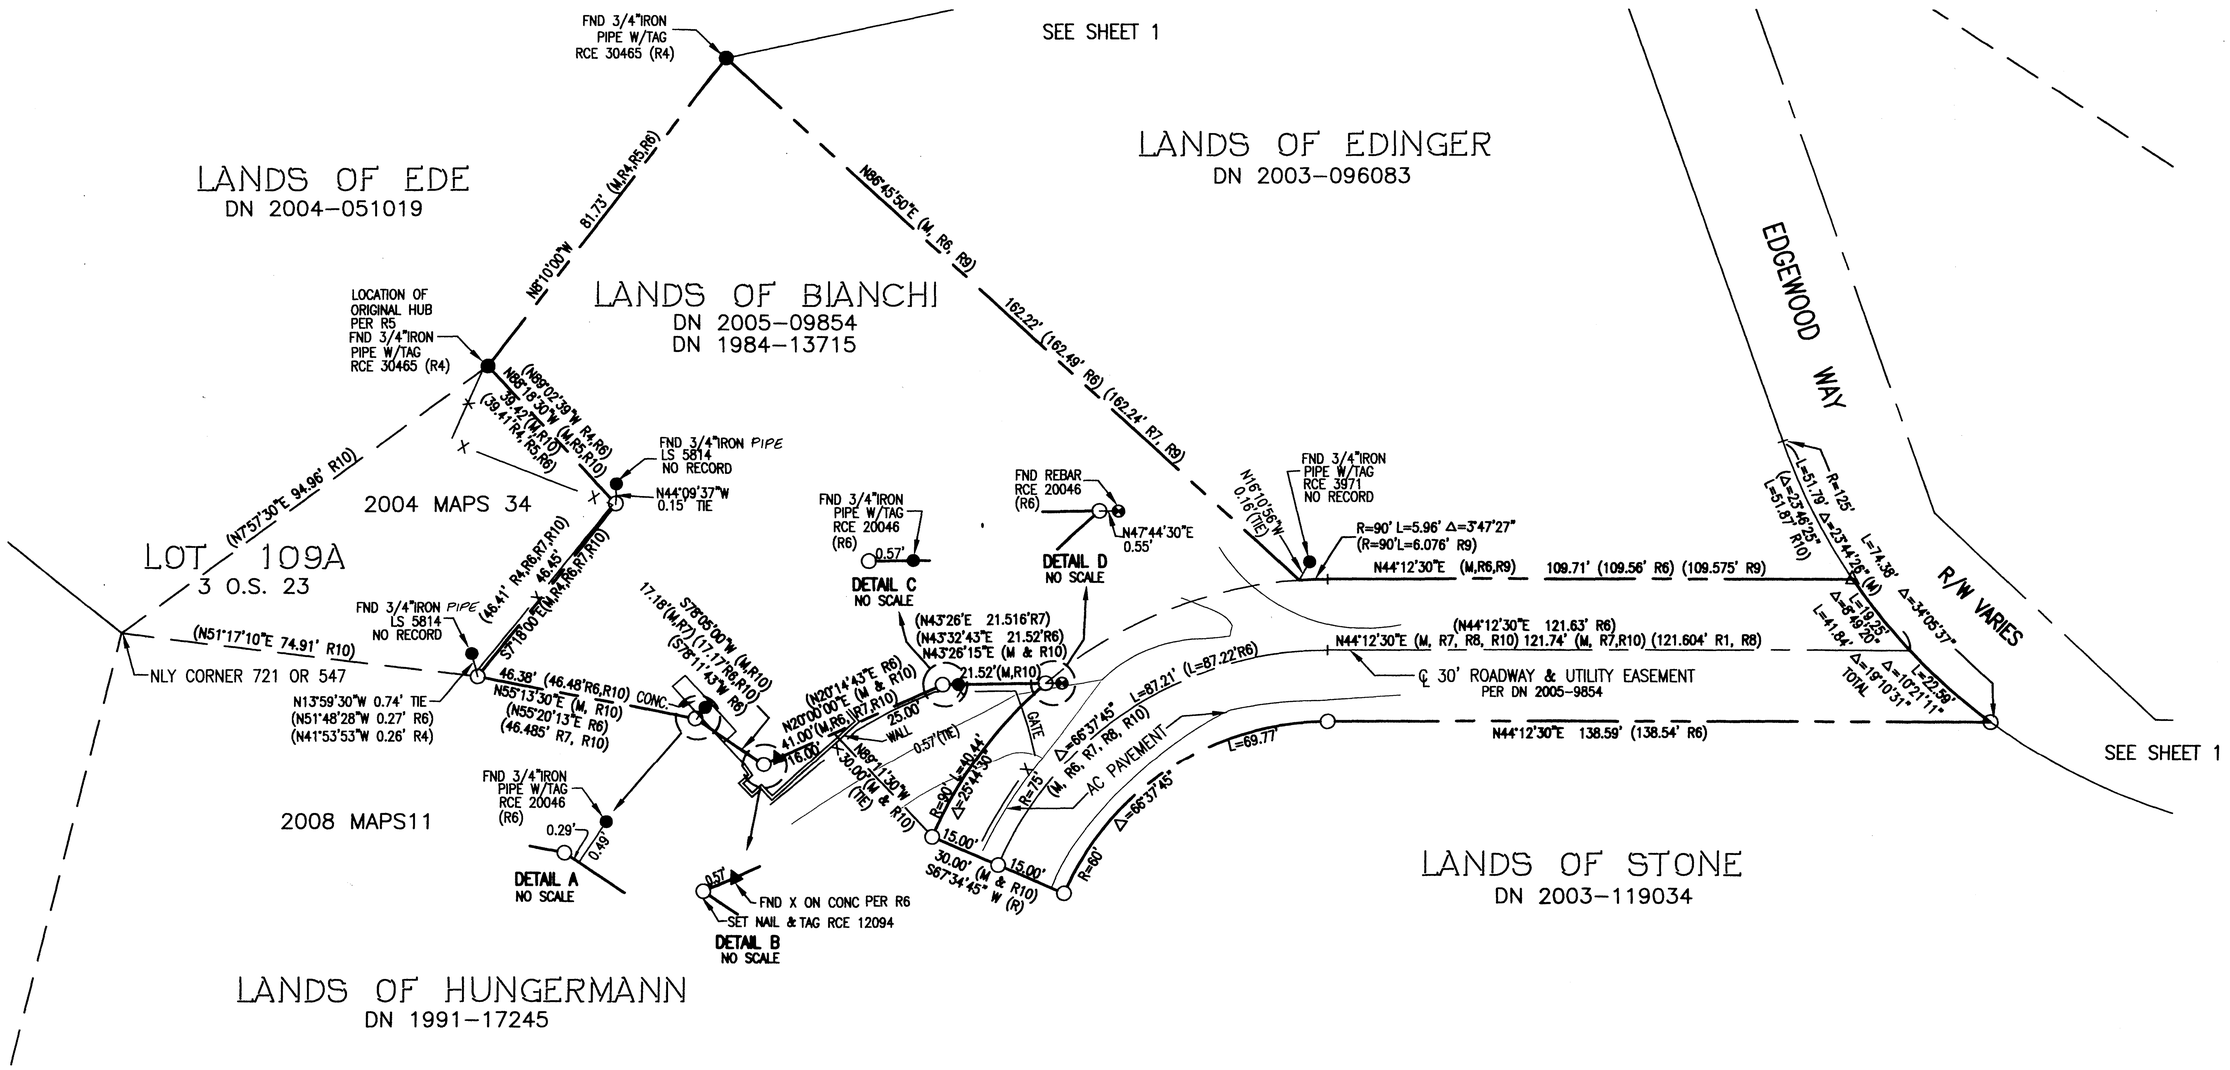

BASIS OF BEARINGS

BASIS OF BEARINGS IS THE FOUND IRON PIPE MONUMENTS WITH TAG 3230 AS SHOWN ON THE UNRECORDED MAP OF FAIRHILLS ON FILE IN THE OFFICE OF BILL SCHROEDER PLS AND ACCEPTED AS THE CENTERLINE OF EDGEWOOD DRIVE AND FAIRHILLS DRIVE ON 3 O.S. 123 AND 20 O.S. 50

LEGEND

- ○ _SET 3/4"IRON PIPE RCE 12094 OR AS NOTED
- ⊼ _SET CROSS-CUT
- ● _FOUND AS NOTED
- ▲ _FOUND CROSS-CUT IN ROCK PATIO (R6)
- ⊗ _FOUND 1/2 REBAR W/ PLASTIC CAP STAMPED RCE 20046 (R6)

( )_RECORD

X——X——X _FENCE

ALL DISTANCES ARE IN FEET AND DECIMALS THEREOF.

REFERENCE MAPS:

R1_UNRECORDED SALES MAP OF FAIRHILLS ON FILE IN THE OFICE OF BILL SCHROEDER
R2_2 OS 100
R3_20 OS 50
R4_2004 MAPS 34
R5_3 OS 123
R6_2008 MAPS 211
R7_84-013715
R8_2003-0119034
R9_2003-0096083
R10_91-172245

20' 0 20' 40'

SCALE: 1"= 20'

RECORD OF SURVEY

LANDS OF BIANCHI

DN 2005-09854 MARIN COUNTY RECORDS

SAN RAFAEL, MARIN COUNTY CALIFORNIA

OBERKAMPER & ASSOCIATES
CIVIL ENGINEERS INC.
NOVATO, CALIFORNIA

APN 010-111-30

SHEET 2 OF 2 SHEETS

\\info\jobs\Jobs\08-133A_S\DWG\ROFS.dwg, Sheet 1&2, 6/15/2009 8:40:35 AM