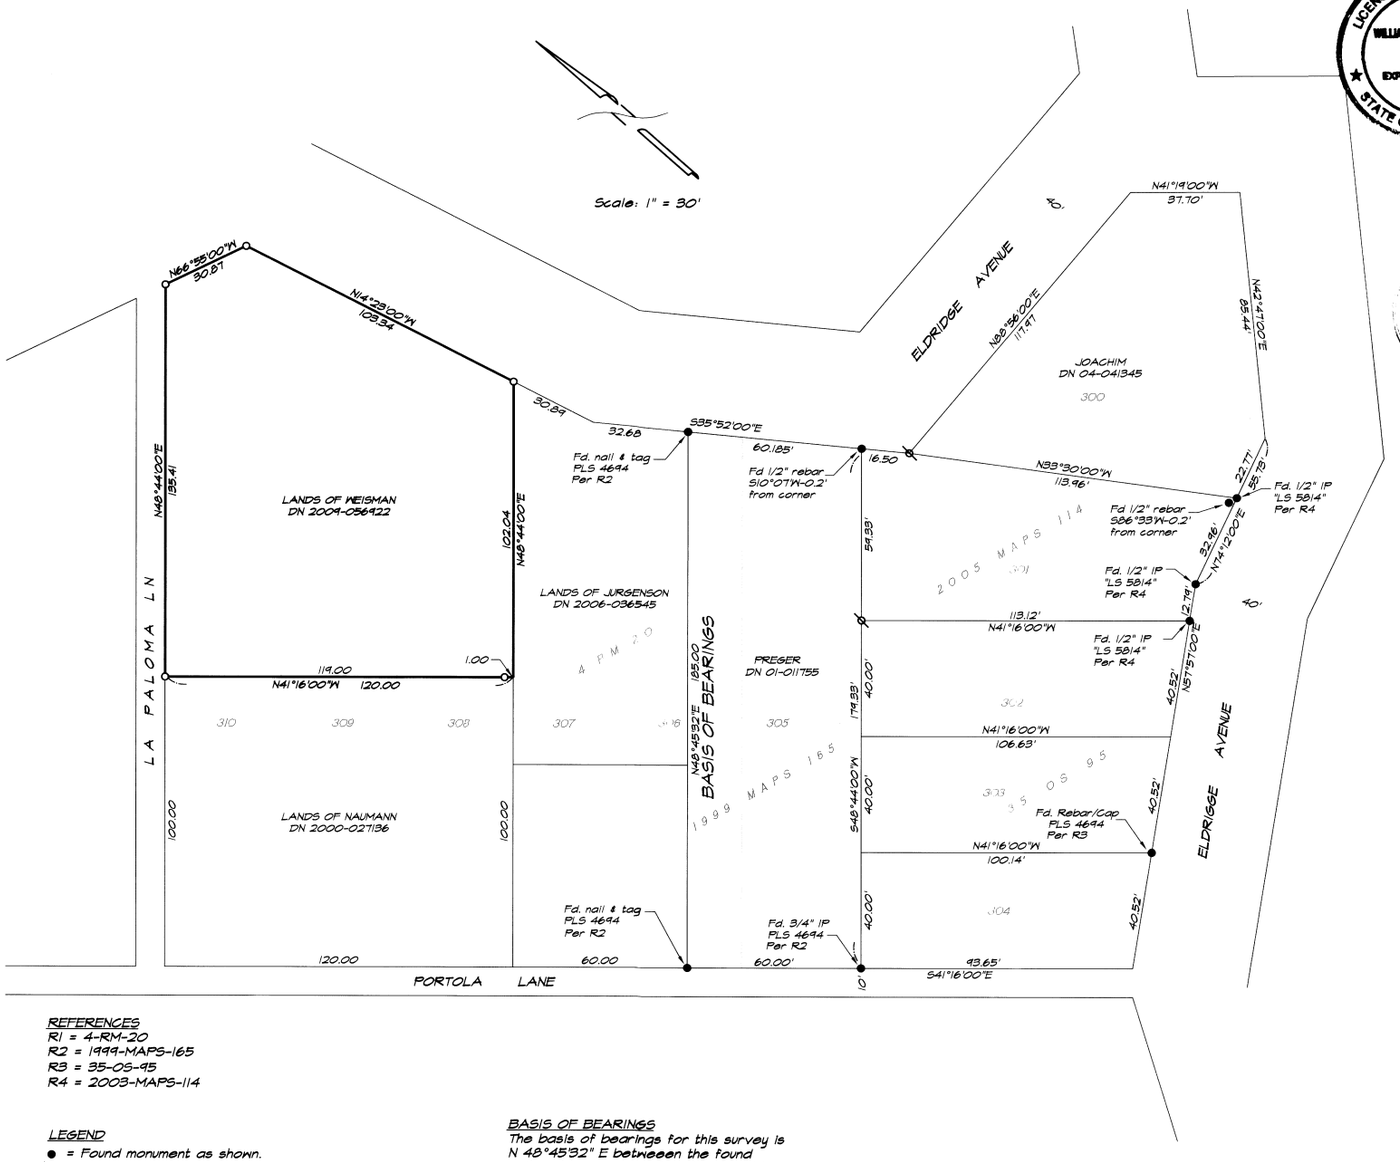

SURVEYORS STATEMENT

THIS MAP CORRECTLY REPRESENTS A SURVEY MADE BY ME OR UNDER MY DIRECTION IN CONFORMANCE WITH REQUIREMENTS OF THE PROFESSIONAL LAND SURVEYORS ACT AT THE REQUEST OF BRIAN & DIANE WEISMAN IN OCT, 2009.

SIGNED William Schroeder
WILLIAM SCHROEDER - L.S. 5814

LICENSED LAND SURVEYOR
WILLIAM E. SCHROEDER
EXP. 6/30/10
No. 5814
STATE OF CALIFORNIA

COUNTY SURVEYORS STATEMENT

THIS MAP HAS BEEN EXAMINED IN ACCORDANCE WITH SECTION 8766 OF THE PROFESSIONAL LAND SURVEYOR'S ACT THIS 13TH DAY OF JANUARY 2010.

CRAIG TACKABERY, COUNTY SURVEYOR

LICENSED LAND SURVEYOR
CRAIG TACKABERY
Exp. 12-31-10
No. 7128
STATE OF CALIFORNIA

RECORDERS STATEMENT

FILED THIS 15TH DAY OF JANUARY, 2010 AT 10:01 AM IN BOOK 2010 OF MAPS AT PAGE 17 AT THE REQUEST OF: MARIN COUNTY PUBLIC WORKS DEPT.
SERIAL NO. 2010-0002388 FEE: $7-

Joan C. Thayer
COUNTY RECORDER
BY DEPUTY: Don Wilie

REFERENCES
R1 = 4-RM-20
R2 = 1999-MAPS-165
R3 = 35-OS-95
R4 = 2003-MAPS-114

LEGEND
● = Found monument as shown.
⊗ = Found 1/2" Rebar with plastic cap "LS 5814", Per R4
o = Set 3/4" Iron Pipe with plastic cap "LS 5814"

BASIS OF BEARINGS
The basis of bearings for this survey is N 48°45'32" E between the found nail and tag and the found nail and tag as shown hereon and on Record of Survey (1999 M 165).

All distances are in feet and decimals thereof.

RECORD OF SURVEY

LANDS OF WEISMAN
AS DESCRIBED IN DOCUMENT No. 2009-056922
MARIN COUNTY RECORDS
ALSO BEING PORTIONS OF LOTS 308, 309 & 310
G.N. CUSHING'S SUBDIVISION OF BLITHEDALE MAP No. 3
4 R.M. 20
MILL VALLEY, MARIN COUNTY, CALIFORNIA
OCTOBER 2009 SURVEY No. S-1732

PREPARED BY
WILLIAM SCHROEDER & ASSOCIATES
P.O. BOX 6801
SAN RAFAEL CALIFORNIA
AP # 29-043-12 SHEET 1 OF 1