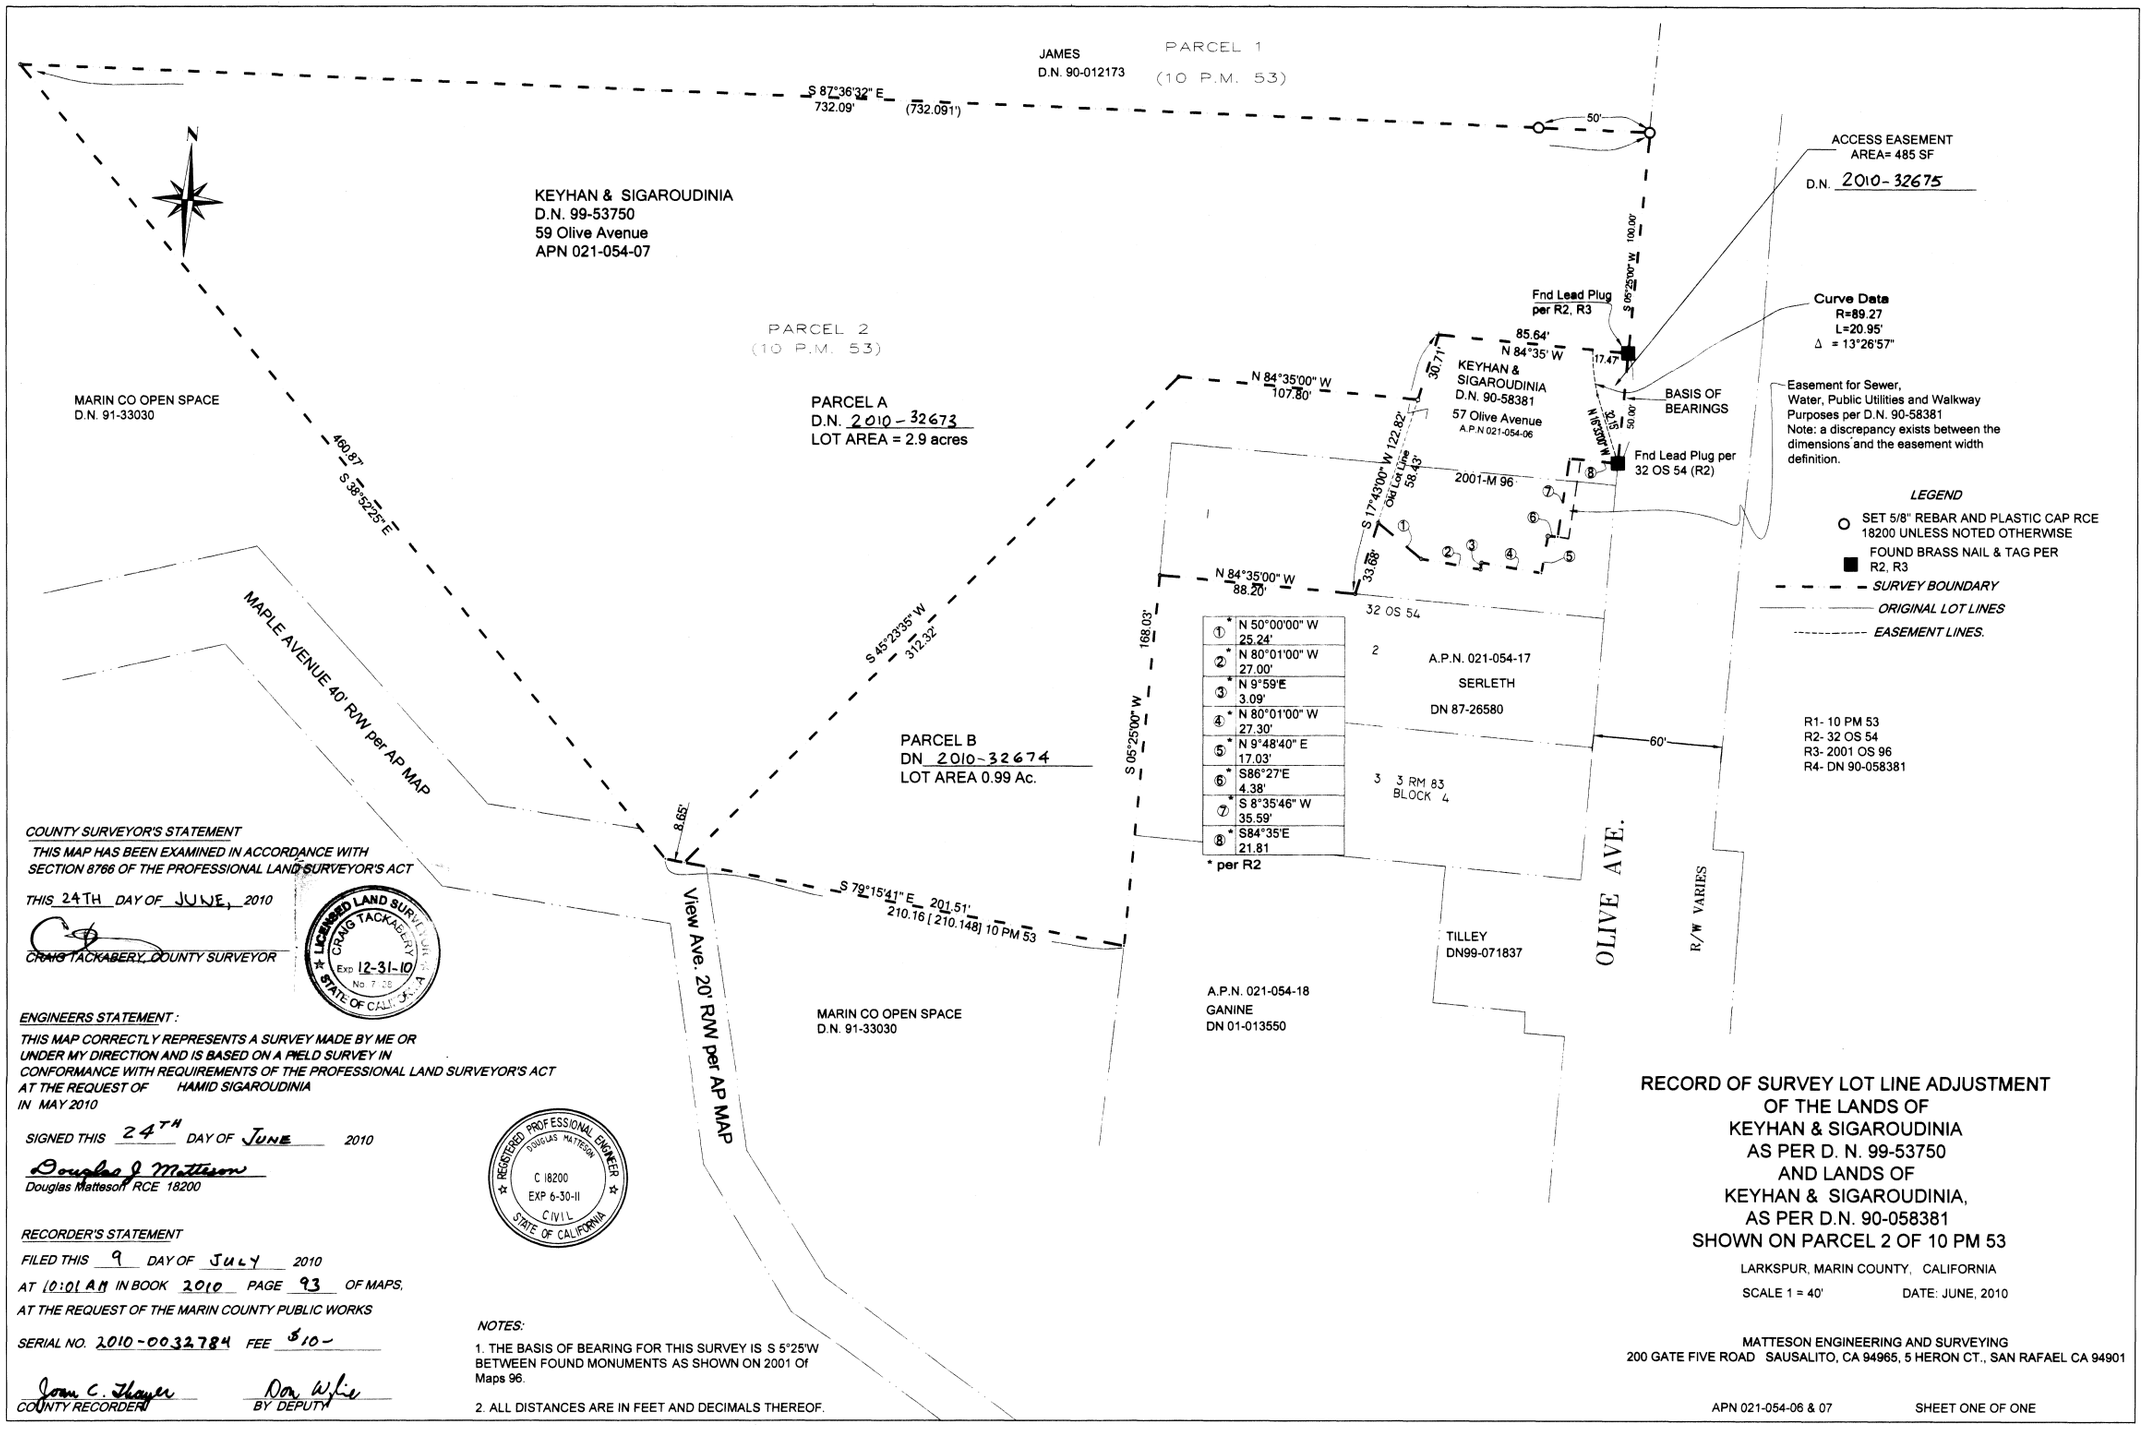

① *	N 50°00'00" W 25.24'
② *	N 80°01'00" W 27.00'
③ *	N 9°59'E 3.09'
④ *	N 80°01'00" W 27.30'
⑤ *	N 9°48'40" E 17.03'
⑥ *	S86°27'E 4.38'
⑦ *	S 8°35'46" W 35.59'
⑧ *	S84°35'E 21.81

COUNTY SURVEYOR'S STATEMENT

THIS MAP HAS BEEN EXAMINED IN ACCORDANCE WITH SECTION 8766 OF THE PROFESSIONAL LAND SURVEYOR'S ACT

THIS 24TH *DAY OF* JUNE, *2010*

CRAIG TACKABERY, COUNTY SURVEYOR

LICENSED LAND SURVEYOR CRAIG TACKABERY Exp 12-31-10 No 7 08 STATE OF CALIFORNIA

ENGINEERS STATEMENT:

THIS MAP CORRECTLY REPRESENTS A SURVEY MADE BY ME OR UNDER MY DIRECTION AND IS BASED ON A FIELD SURVEY IN CONFORMANCE WITH REQUIREMENTS OF THE PROFESSIONAL LAND SURVEYOR'S ACT AT THE REQUEST OF HAMID SIGAROUDINIA IN MAY 2010

SIGNED THIS 24TH *DAY OF* JUNE *2010*

Douglas J Matteson

Douglas Matteson RCE 18200

REGISTERED PROFESSIONAL ENGINEER DOUGLAS MATTESON C 18200 EXP 6-30-11 CIVIL STATE OF CALIFORNIA

RECORDER'S STATEMENT

FILED THIS 9 *DAY OF* JULY *2010*

AT 10:01 AM *IN BOOK* 2010 *PAGE* 93 *OF MAPS,*

AT THE REQUEST OF THE MARIN COUNTY PUBLIC WORKS

SERIAL NO. 2010-0032784 *FEE* $10-

John C. Thayer — *COUNTY RECORDER*

Don Wile — *BY DEPUTY*

NOTES:

1. THE BASIS OF BEARING FOR THIS SURVEY IS S 5°25'W BETWEEN FOUND MONUMENTS AS SHOWN ON 2001 Of Maps 96.

2. ALL DISTANCES ARE IN FEET AND DECIMALS THEREOF.

RECORD OF SURVEY LOT LINE ADJUSTMENT OF THE LANDS OF KEYHAN & SIGAROUDINIA AS PER D. N. 99-53750 AND LANDS OF KEYHAN & SIGAROUDINIA, AS PER D.N. 90-058381 SHOWN ON PARCEL 2 OF 10 PM 53

LARKSPUR, MARIN COUNTY, CALIFORNIA

SCALE 1 = 40' DATE: JUNE, 2010

MATTESON ENGINEERING AND SURVEYING
200 GATE FIVE ROAD SAUSALITO, CA 94965, 5 HERON CT., SAN RAFAEL CA 94901

APN 021-054-06 & 07 SHEET ONE OF ONE