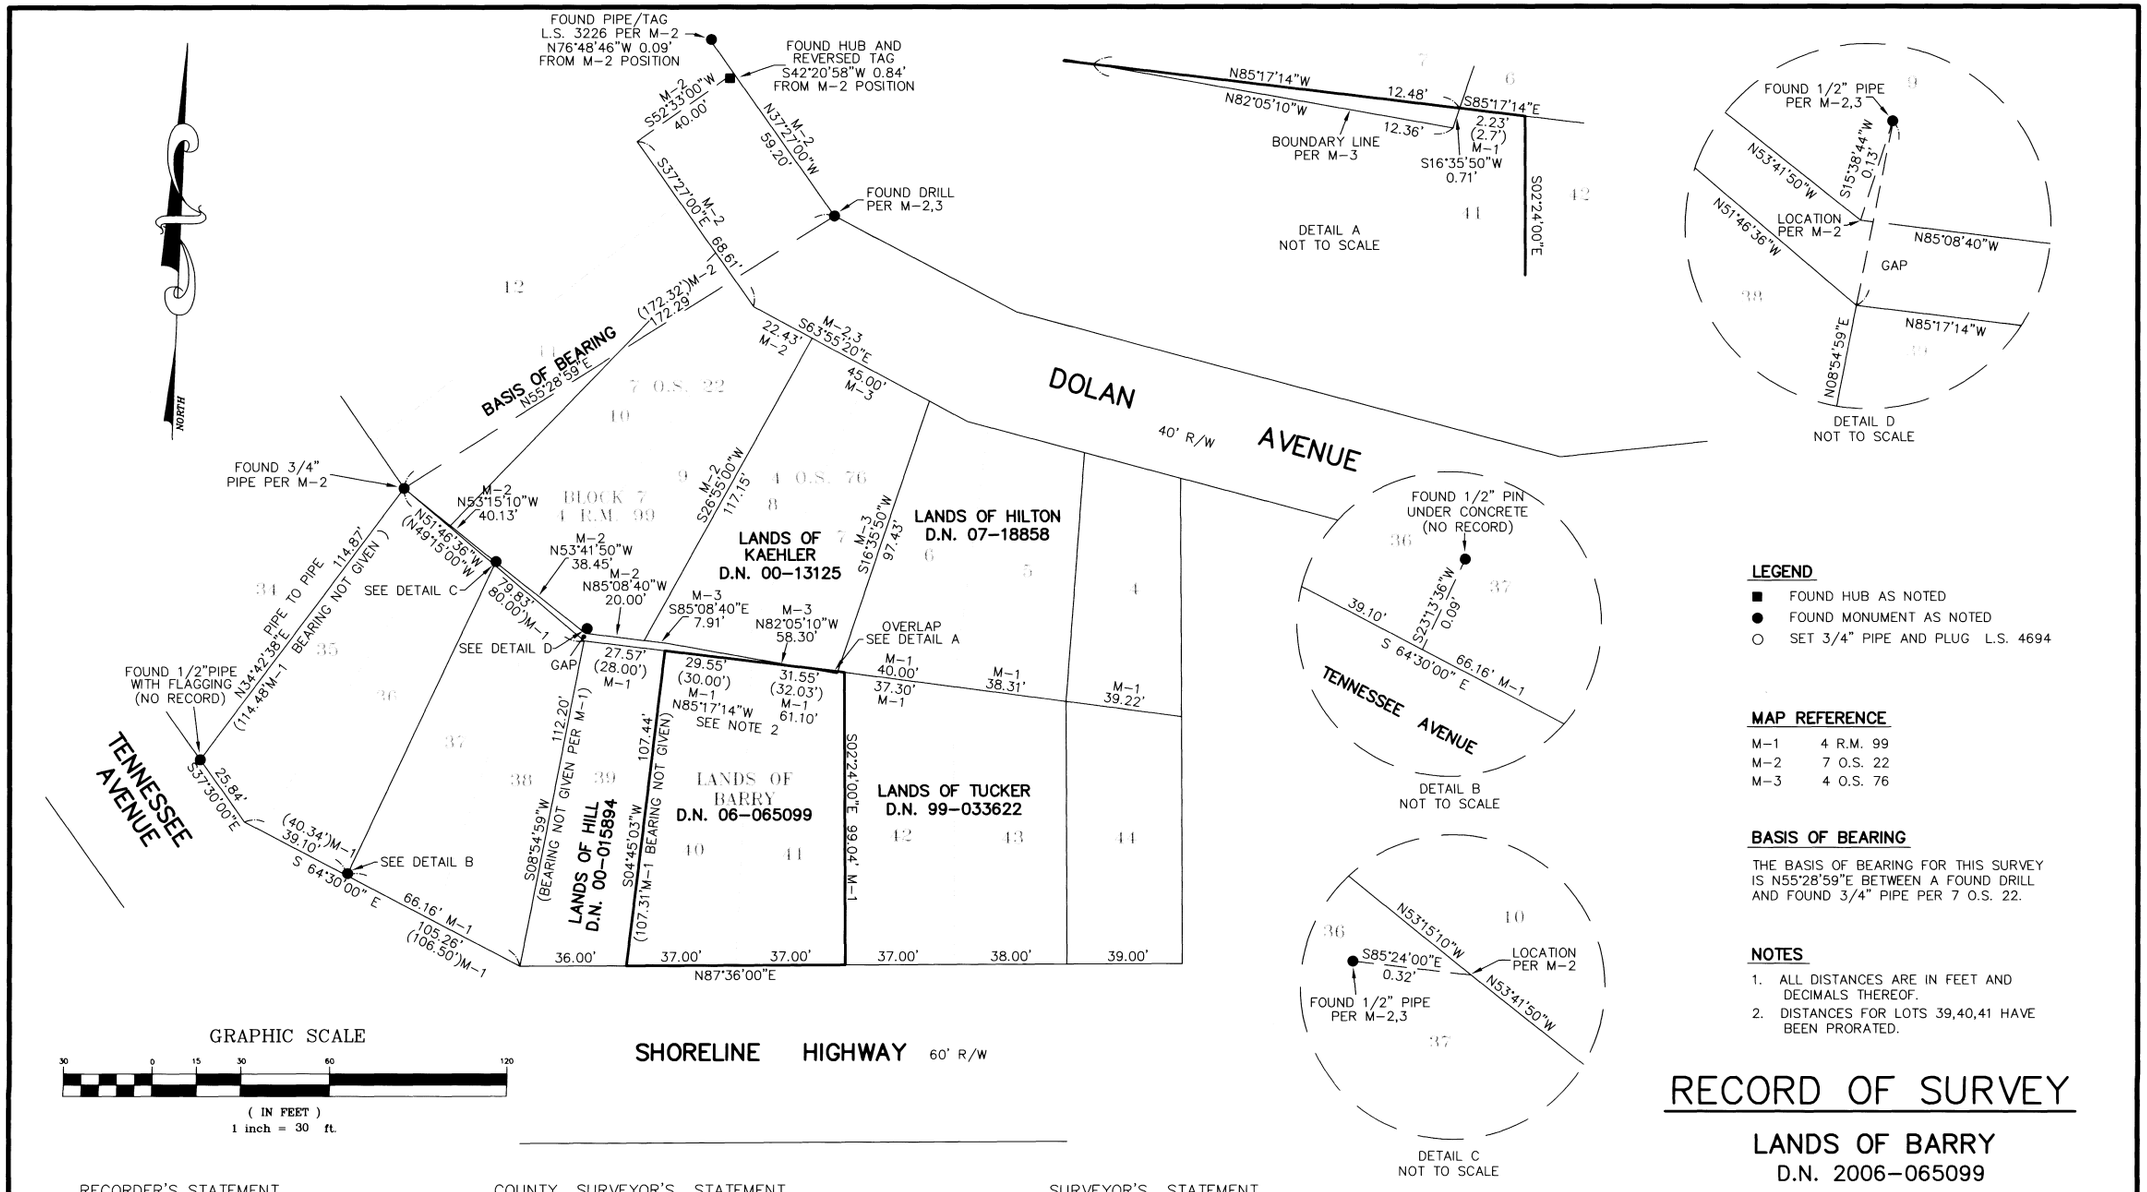

GRAPHIC SCALE

30 0 15 30 60 120

(IN FEET)
1 inch = 30 ft.

LEGEND

- ■ FOUND HUB AS NOTED
- ● FOUND MONUMENT AS NOTED
- ○ SET 3/4" PIPE AND PLUG L.S. 4694

MAP REFERENCE

M-1	4 R.M. 99
M-2	7 O.S. 22
M-3	4 O.S. 76

BASIS OF BEARING

THE BASIS OF BEARING FOR THIS SURVEY IS N55°28'59"E BETWEEN A FOUND DRILL AND FOUND 3/4" PIPE PER 7 O.S. 22.

NOTES

1. ALL DISTANCES ARE IN FEET AND DECIMALS THEREOF.
2. DISTANCES FOR LOTS 39,40,41 HAVE BEEN PRORATED.

RECORD OF SURVEY

LANDS OF BARRY

D.N. 2006-065099

BEING LOTS 40 AND 41
BLOCK 7
'MAP OF MARIN HEIGHTS, SUBDIVISION B'
4 R.M. 99

MILL VALLEY MARIN COUNTY CALIFORNIA

LAWRENCE P. DOYLE
LAND SURVEYOR/CIVIL ENGINEER
100 HELENS LANE MILL VALLEY, CA 94941 (415) 388-9585

DATE: 8/20/09
SCALE: 1"=30'

SHEET 1 OF 1

A.P. 50-231-15
JOB No. 1910

RECORDER'S STATEMENT

FILED THIS 22 DAY OF NOV. 2010
AT 9:43 AM IN BOOK 2010 OF MAPS
AT PAGE 158 AT THE REQUEST OF THE
COUNTY OF MARIN DEPT. OF PUBLIC WORKS
SERIAL NO. 2010-0059653 FEE 310-

Joan C. Thayer
COUNTY RECORDER

Don Wylie
BY DEPUTY

COUNTY SURVEYOR'S STATEMENT

THIS MAP HAS BEEN EXAMINED IN ACCORDANCE WITH SECTION 8766 OF THE PROFESSIONAL LAND SURVEYORS ACT THIS 19TH DAY OF NOV., 2010.

CRAIG TACKABERY, COUNTY SURVEYOR

LICENSED LAND SURVEYOR
CRAIG TACKABERY
Exp. 12-31-10
No. 7126
STATE OF CALIFORNIA

SURVEYOR'S STATEMENT

THIS MAP CORRECTLY REPRESENTS A SURVEY MADE BY ME OR UNDER MY DIRECTION IN CONFORMANCE WITH THE REQUIREMENTS OF THE PROFESSIONAL LAND SURVEYOR'S ACT AT THE REQUEST OF DAVID AND CAMILLA BARRY IN AUGUST 2009.

Lawrence P. Doyle

LAWRENCE P. DOYLE P.L.S. 4694
EXP. 9/30/11

No. 4694
STATE OF CALIFORNIA