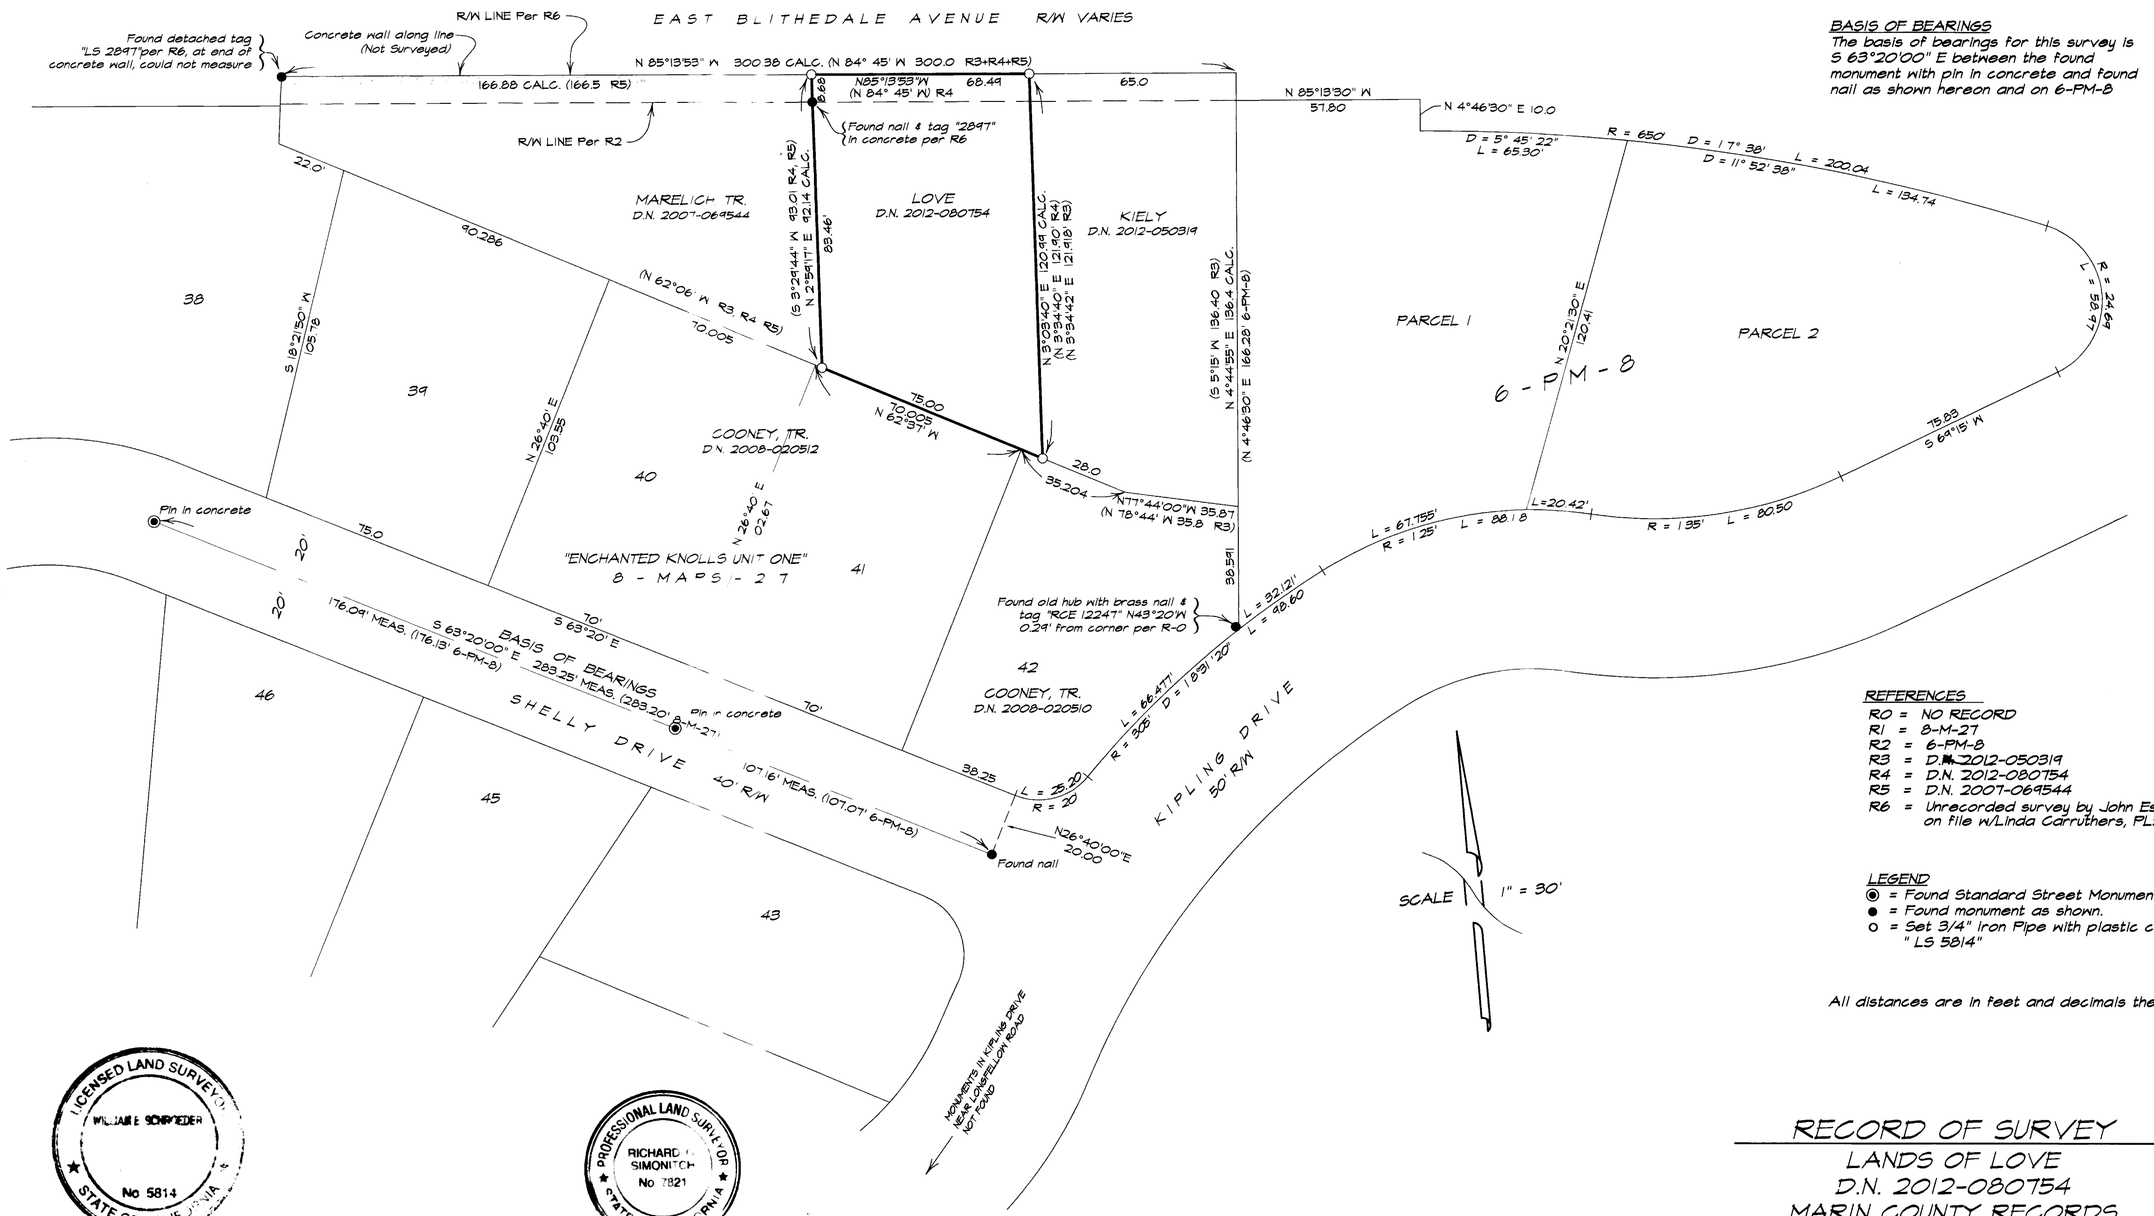

BASIS OF BEARINGS
The basis of bearings for this survey is S 63°20'00" E between the found monument with pin in concrete and found nail as shown hereon and on 6-PM-8

REFERENCES
R0 = NO RECORD
R1 = 8-M-27
R2 = 6-PM-8
R3 = D.N. 2012-050319
R4 = D.N. 2012-080754
R5 = D.N. 2007-069544
R6 = Unrecorded survey by John Estes on file w/Linda Carruthers, PLS

LEGEND
◉ = Found Standard Street Monument
● = Found monument as shown.
○ = Set 3/4" Iron Pipe with plastic cap "LS 5814"

All distances are in feet and decimals thereof.

LICENSED LAND SURVEYOR WILLIAM SCHROEDER No 5814 STATE OF CALIFORNIA

PROFESSIONAL LAND SURVEYOR RICHARD N SIMONITCH No 7821 STATE OF CALIFORNIA

SURVEYOR'S STATEMENT

THIS MAP CORRECTLY REPRESENTS A SURVEY MADE BY ME OR UNDER MY DIRECTION IN CONFORMANCE WITH THE REQUIREMENTS OF THE PROFESSIONAL LAND SURVEYOR'S ACT AT THE REQUEST OF William Lane IN July 2013.

SIGNED William Schroeder
WILLIAM SCHROEDER - L.S. 5814

COUNTY SURVEYOR'S STATEMENT

THIS MAP HAS BEEN EXAMINED IN ACCORDANCE WITH SECTION 8766 OF THE PROFESSIONAL LAND SURVEYOR'S ACT THIS 19th DAY OF JULY 2013.

CRAIG TACKABERY
COUNTY SURVEYOR

Richard Simonitch
by Deputy

RECORDERS STATEMENT

FILED THIS 26TH DAY OF JULY 2013 AT 7:50 AM IN BOOK 2013 OF MAPS AT PAGE 98 AT THE REQUEST OF: MARIN COUNTY PUBLIC WORKS DEPT.
SERIAL NO. 2013-50371 FEE: $10

RICHARD N BENSON
COUNTY RECORDER
BY DEPUTY: [illegible]

RECORD OF SURVEY

LANDS OF LOVE
D.N. 2012-080754
MARIN COUNTY RECORDS
MILL VALLEY
MARIN COUNTY CALIFORNIA
JANUARY 2013 SURVEY No. 1918

PREPARED BY
WILLIAM SCHROEDER & ASSOCIATES
P.O. BOX 6801
SAN RAFAEL CALIFORNIA

AP # 30-181-23 SHEET 1 OF 1