


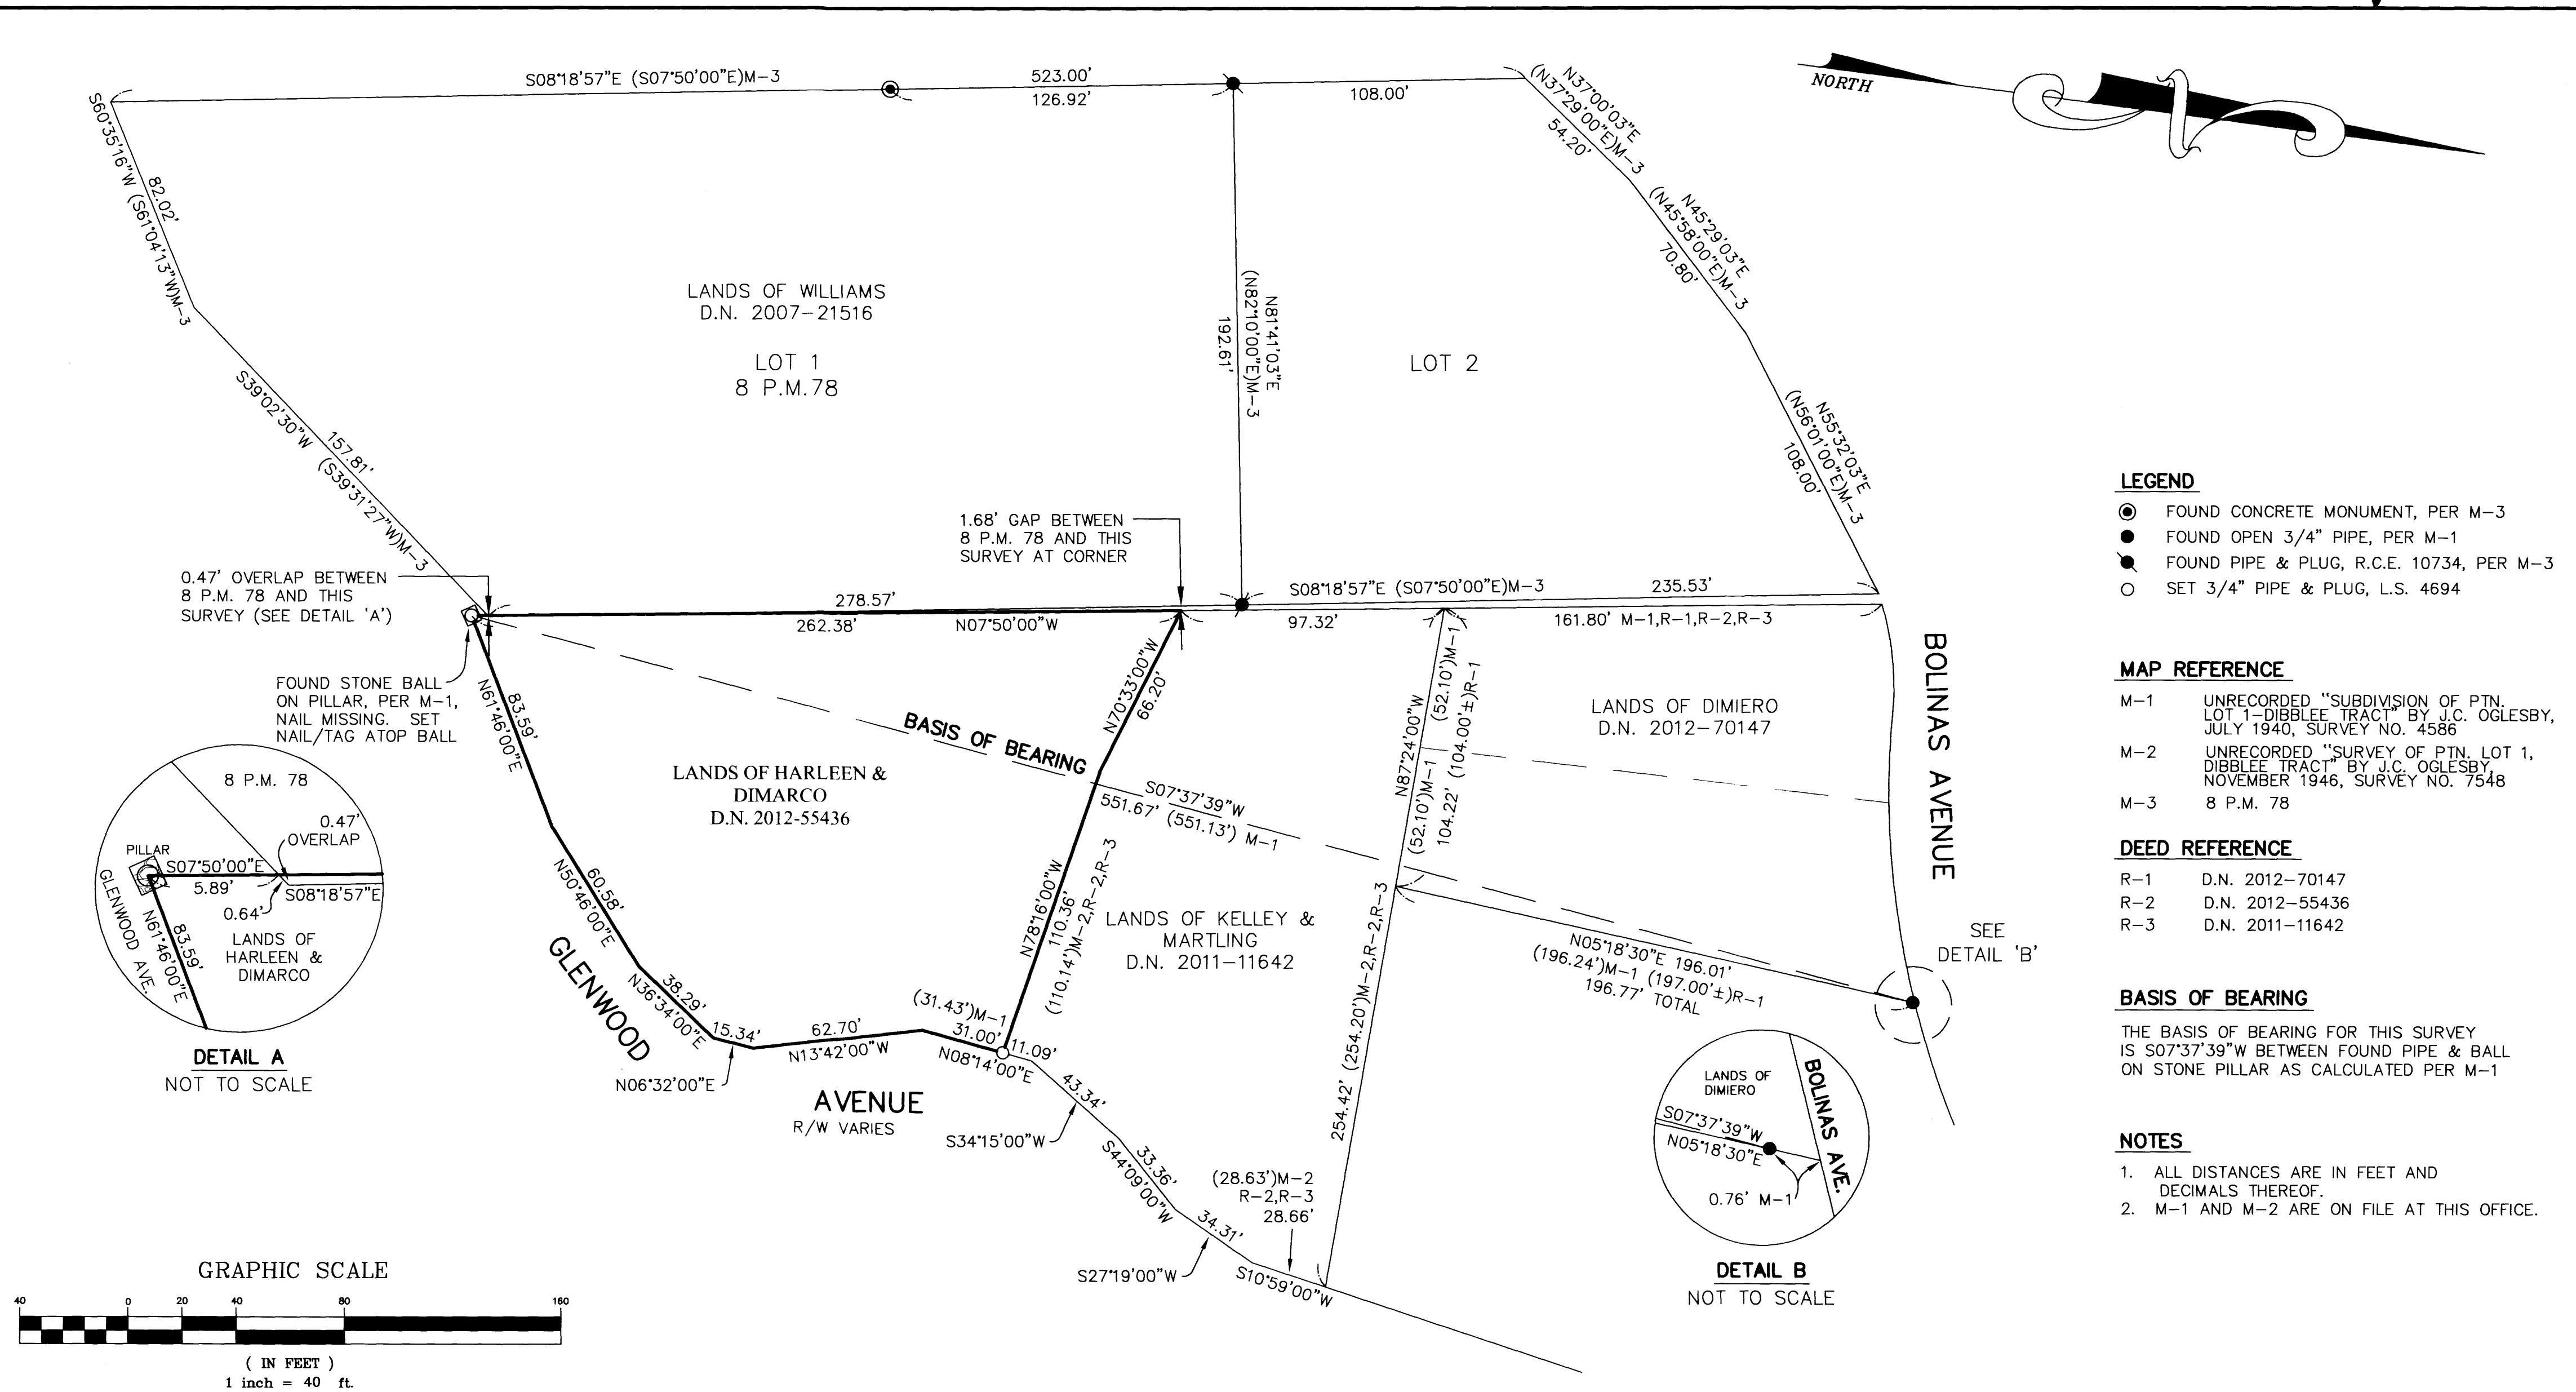

LEGEND

- FOUND CONCRETE MONUMENT, PER M-3
- FOUND OPEN 3/4" PIPE, PER M-1
- FOUND PIPE & PLUG, R.C.E. 10734, PER M-3
- SET 3/4" PIPE & PLUG, L.S. 4694

MAP REFERENCE

- M-1 UNRECORDED "SUBDIVISION OF PTN. LOT 1-DIBBLEE TRACT" BY J.C. OGLESBY, JULY 1940, SURVEY NO. 4586
- M-2 UNRECORDED "SURVEY OF PTN. LOT 1, DIBBLEE TRACT" BY J.C. OGLESBY, NOVEMBER 1946, SURVEY NO. 7548
- M-3 8 P.M. 78

DEED REFERENCE

- R-1 D.N. 2012-70147
- R-2 D.N. 2012-55436
- R-3 D.N. 2011-11642

BASIS OF BEARING

THE BASIS OF BEARING FOR THIS SURVEY IS S07°37'39"W BETWEEN FOUND PIPE & BALL ON STONE PILLAR AS CALCULATED PER M-1

NOTES

- ALL DISTANCES ARE IN FEET AND DECIMALS THEREOF.
- M-1 AND M-2 ARE ON FILE AT THIS OFFICE.

RECORDER'S STATEMENT

FILED THIS 23 DAY OF August 2013 AT 8:00 A.M. IN BOOK 2013 OF MAPS AT PAGE 118 AT THE REQUEST OF THE COUNTY OF MARIN DEPT. OF PUBLIC WORKS SERIAL NO. 2013-0056086 FEE \$10.00

Richard N. Benson
COUNTY RECORDER

L.R. Subito
BY DEPUTY

COUNTY SURVEYOR'S STATEMENT

THIS MAP HAS BEEN EXAMINED IN ACCORDANCE WITH SECTION 8766 OF THE PROFESSIONAL LAND SURVEYORS ACT THIS 20th DAY OF AUGUST 2013

CRAIG TACKABERY
COUNTY SURVEYOR

Richard G. Simonitch
BY DEPUTY



SURVEYOR'S STATEMENT

THIS MAP CORRECTLY REPRESENTS A SURVEY MADE BY ME OR UNDER MY DIRECTION IN CONFORMANCE WITH THE REQUIREMENTS OF THE PROFESSIONAL LAND SURVEYOR'S ACT AT THE REQUEST OF STEPHANIE DIMARCO & JIM HARLEEN IN JULY 2013.

Lawrence P. Doyle
LAWRENCE P. DOYLE P.L.S. 4694
EXP. 9/30/13



RECORD OF SURVEY

LANDS OF HARLEEN & DIMARCO
D.N. 2012-55436

ROSS MARIN COUNTY CALIFORNIA

LAWRENCE P. DOYLE
LAND SURVEYOR/CIVIL ENGINEER
100 HELENS LANE MILL VALLEY, CA 94941 (415) 388-9585

DATE: 07/2013 SHEET 1 OF 1 A.P. 073-031-10
SCALE: 1"=40' JOB No. 2269-12