SURVEYOR'S STATEMENT

This map correctly represents a survey made by me or under my direction in conformance with the requirements of the Professional Land Surveyors Act, at the Request of Barbara Siskin in April, 2014.

My License Expires 12/31/2014

LAWRENCE H. GAYNOR PLS 6344

RECORDERS STATEMENT

Filed this 19 day of DECEMBER, 2014, at 7:33 Am, in Book 2014 of Maps at Page 185 at the Request of the County Surveyor.

Serial Number 2014-0052829

Fee: $ 10.00

Richard N. Benson
County Recorder

Deputy County Recorder

COUNTY SURVEYOR'S STATEMENT

This map has been examined in accordance with Section 8766 of the Professional Land Surveyor's Act this 18th day of DECEMBER, 2014

CRAIG TACKABERY
County Surveyor

Deputy County Surveyor
RICHARD SIMONITCH PLS 7821

REFERENCES

R1 4 MAPS 38
R2 2001 RS 80

LEGEND

- FOUND AS SHOWN
- SET REBAR & CAP 6344

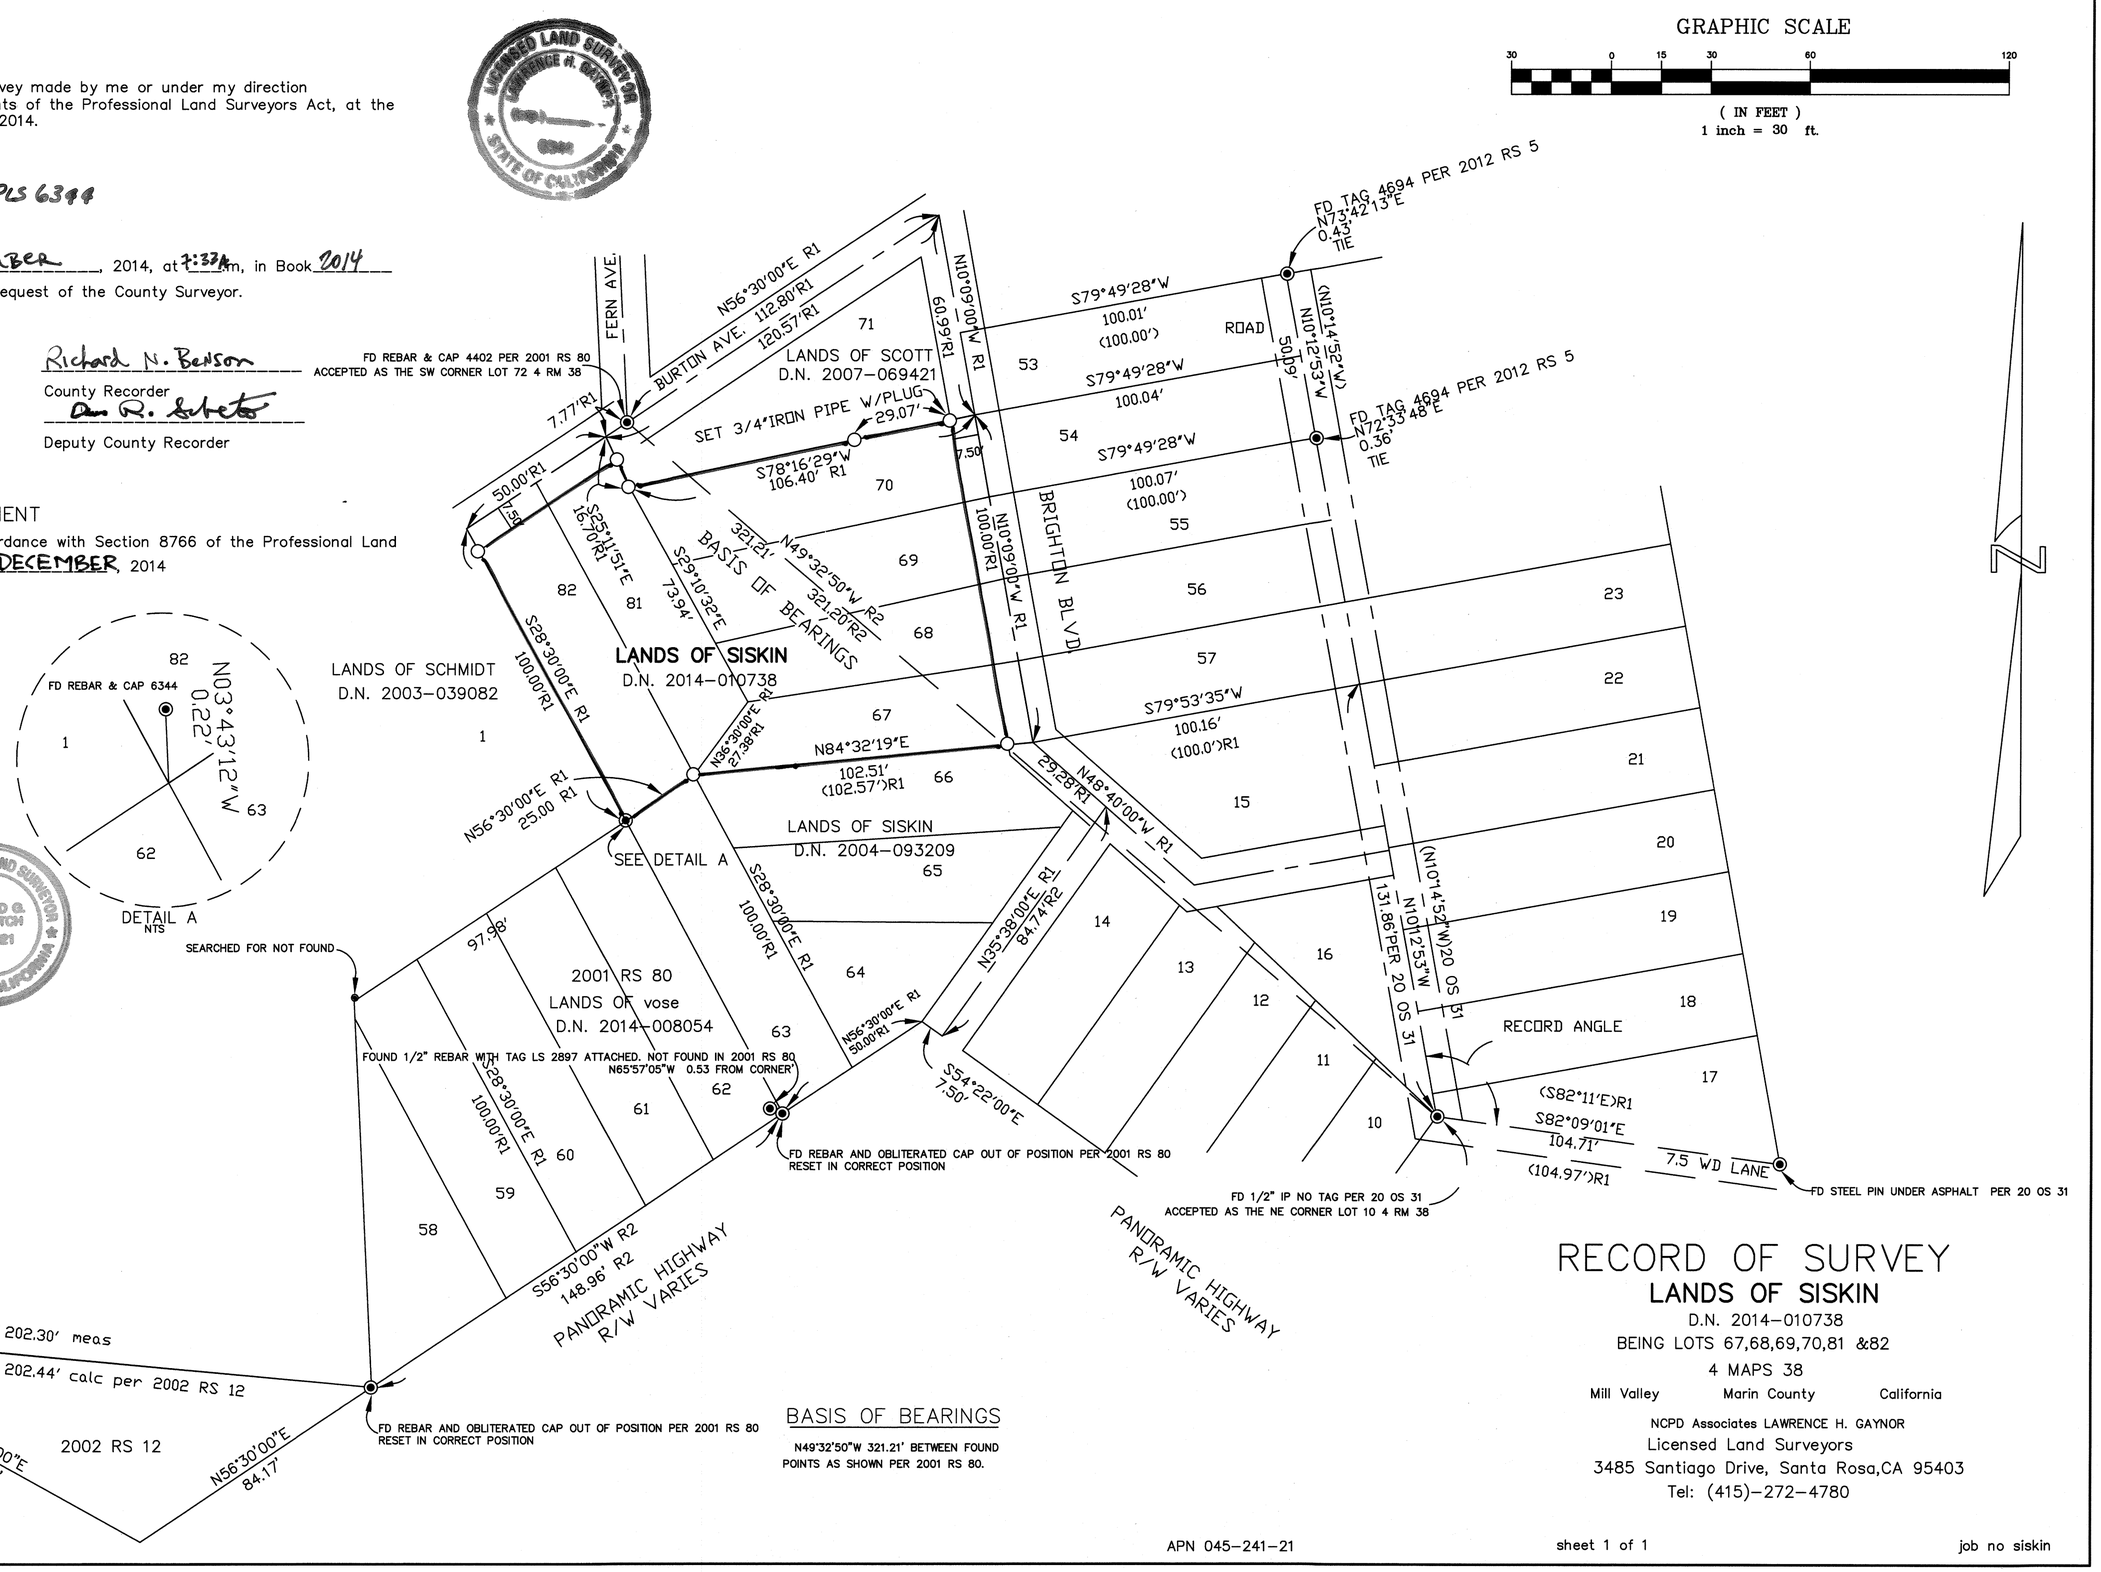

BASIS OF BEARINGS

N49°32'50"W 321.21' BETWEEN FOUND POINTS AS SHOWN PER 2001 RS 80.

RECORD OF SURVEY

LANDS OF SISKIN

D.N. 2014-010738

BEING LOTS 67,68,69,70,81 &82

4 MAPS 38

Mill Valley Marin County California

NCPD Associates LAWRENCE H. GAYNOR
Licensed Land Surveyors
3485 Santiago Drive, Santa Rosa,CA 95403
Tel: (415)-272-4780

APN 045-241-21

sheet 1 of 1

job no siskin