10

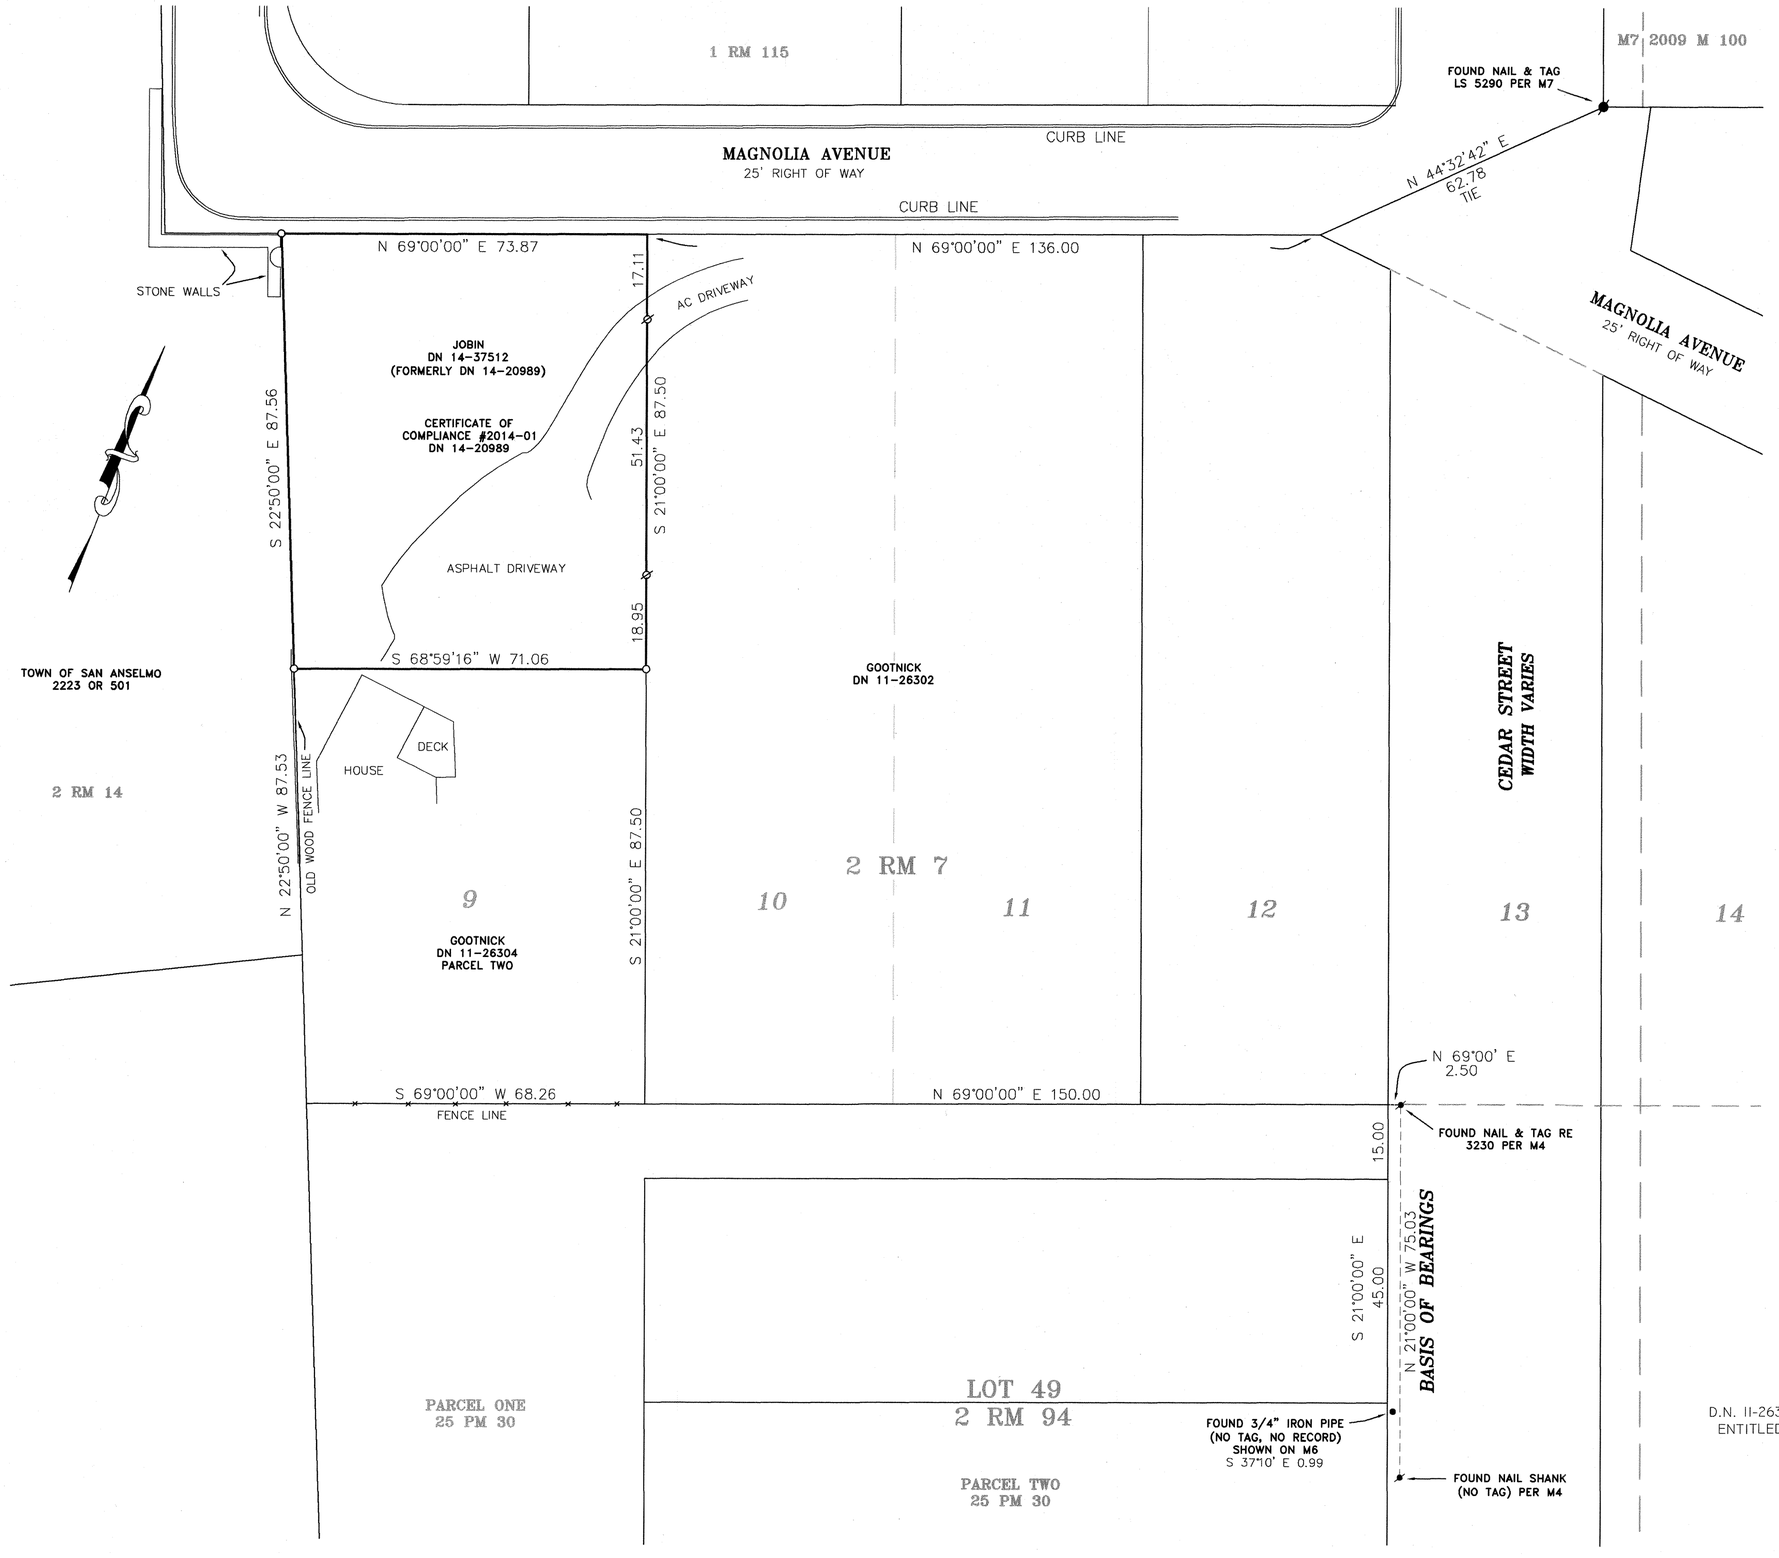

KEY TO SYMBOLS

1. DISTANCES SHOWN ARE IN FEET AND DECIMAL FEET.
2. (xxx) COURSES SHOWN IN PARENTHESIS ARE RECORD COURSES AS NOTED.
3. ● FOUND IRON MONUMENT AS DESCRIBED
4. FOUND LEAD & TAG AS NOTED
5. SET NAIL & TAG L.S. 5290
6. ○ SET 1/2" REBAR & CAP EMBOSSED L.S. 5290

LIST OF MAPS AND DEEDS USED BY THIS SURVEY

MAPS:
M1 2 RM 7 GEO. M. DODGE, 1904
M2 2 RM 14 GEO. M. DODGE, 1904
M3 2 RM 94 GEO. M. DODGE, 1907
M4 1 RM 115 GEO. M. DODGE, 1909
M5 UNRECORDED SURVEY ENTITLED "SURVEY OF PORTION LOT 49, LINDA VISTA TRACT", OGLESBY, JACOBS & WICKHAM, #16453, 1959, A COPY OF WHICH IS AVAILABLE FOR INSPECTION IN OUR FILES.
M6 25 PM 30 NEESE, 1995
M7 2009 MAPS 100 D. HARP, 2009

DEEDS:
DN 14-37512

SURVEYOR'S STATEMENT

THIS MAP CORRECTLY REPRESENTS A SURVEY MADE BY ME OR UNDER MY DIRECTION IN CONFORMANCE WITH THE REQUIREMENTS OF THE "PROFESSIONAL LAND SURVEYOR'S ACT" AT THE REQUEST OF Barb Dixon Jobin IN June 2014

David Harp
DAVID P. HARP L.S. 5290 EXP. 12/31/2015

LICENSED LAND SURVEYOR DAVID P. HARP No. 5290 STATE OF CALIFORNIA

COUNTY SURVEYOR'S STATEMENT

THIS MAP HAS BEEN EXAMINED IN ACCORDANCE WITH SECTION 8766 OF THE "PROFESSIONAL LAND SURVEYOR'S ACT" THIS 14th OF JANUARY ~~2014~~ 2015

CRAIG TACKABERY
COUNTY SURVEYOR

DEPUTY

PROFESSIONAL LAND SURVEYOR RICHARD G. SIMONITCH No. 7821 STATE OF CALIFORNIA

RECORDER'S STATEMENT

FILED THIS 16TH DAY OF JANUARY 2015 AT 8:00 A.M. IN BOOK 2015 OF MAPS AT PAGE 10 AT THE REQUEST OF THE MARIN COUNTY PUBLIC WORKS DEPARTMENT.
SERIAL NO. 2015-1863 FEE $10

RICHARD N. BENSON
COUNTY RECORDER

BY DEPUTY

RECORD OF SURVEY

LANDS OF GOOTNICK

THAT CERTAIN PROPERTY DESCRIBED IN THE DEED DOCUMENTS D.N. 11-26304 & D.N. 14-20989, AND BEING A PORTION OF LOT 9 OF THAT CERTIAN MAP ENTITLED "MAGNOLIA TRACT" FILED FOR RECORD IN VOLUME 2 OF MAPS AT PAGE 7, MARIN COUNTY RECORDS.
SAN ANSELMO, MARIN COUNTY, CALIFORNIA

SCALE 1"=20' JUNE, 2014
SURVEY H1897

DAVID HARP & ASSOCIATES * PROFESSIONAL LAND SURVEYORS

APN 007-213-80 & 81

SHEET 1 OF 1