124

All distances are in feet and decimals thereof.

LEGEND

- ● Found 2" Iron Pipe with Nail & Concrete Plug per ( )1, U.N.O.
- ■ Found 3.5" Square Concrete Monument at most Westerly Corner Corner of Kale And Cherry Road per ( )3
- ◦ Set Nail & Tag, Stamped "LS 6649"
- ⊙ Set 3/4" Iron Pipe & Plastic Plug, Stamped "L.A. Stevens, LS 6649"
- U.N.O. Unless Noted Otherwise
- ✖ Found 5/8" Rebar & Plastic Cap, Stamped
- N.D.R. No Discovered Record
- 2009 ROS 69 Book 2009 of Maps, Page 69, Typical

GRAPHIC SCALE

60 0 30 60 120 240

(IN FEET)
1 inch = 60 ft.

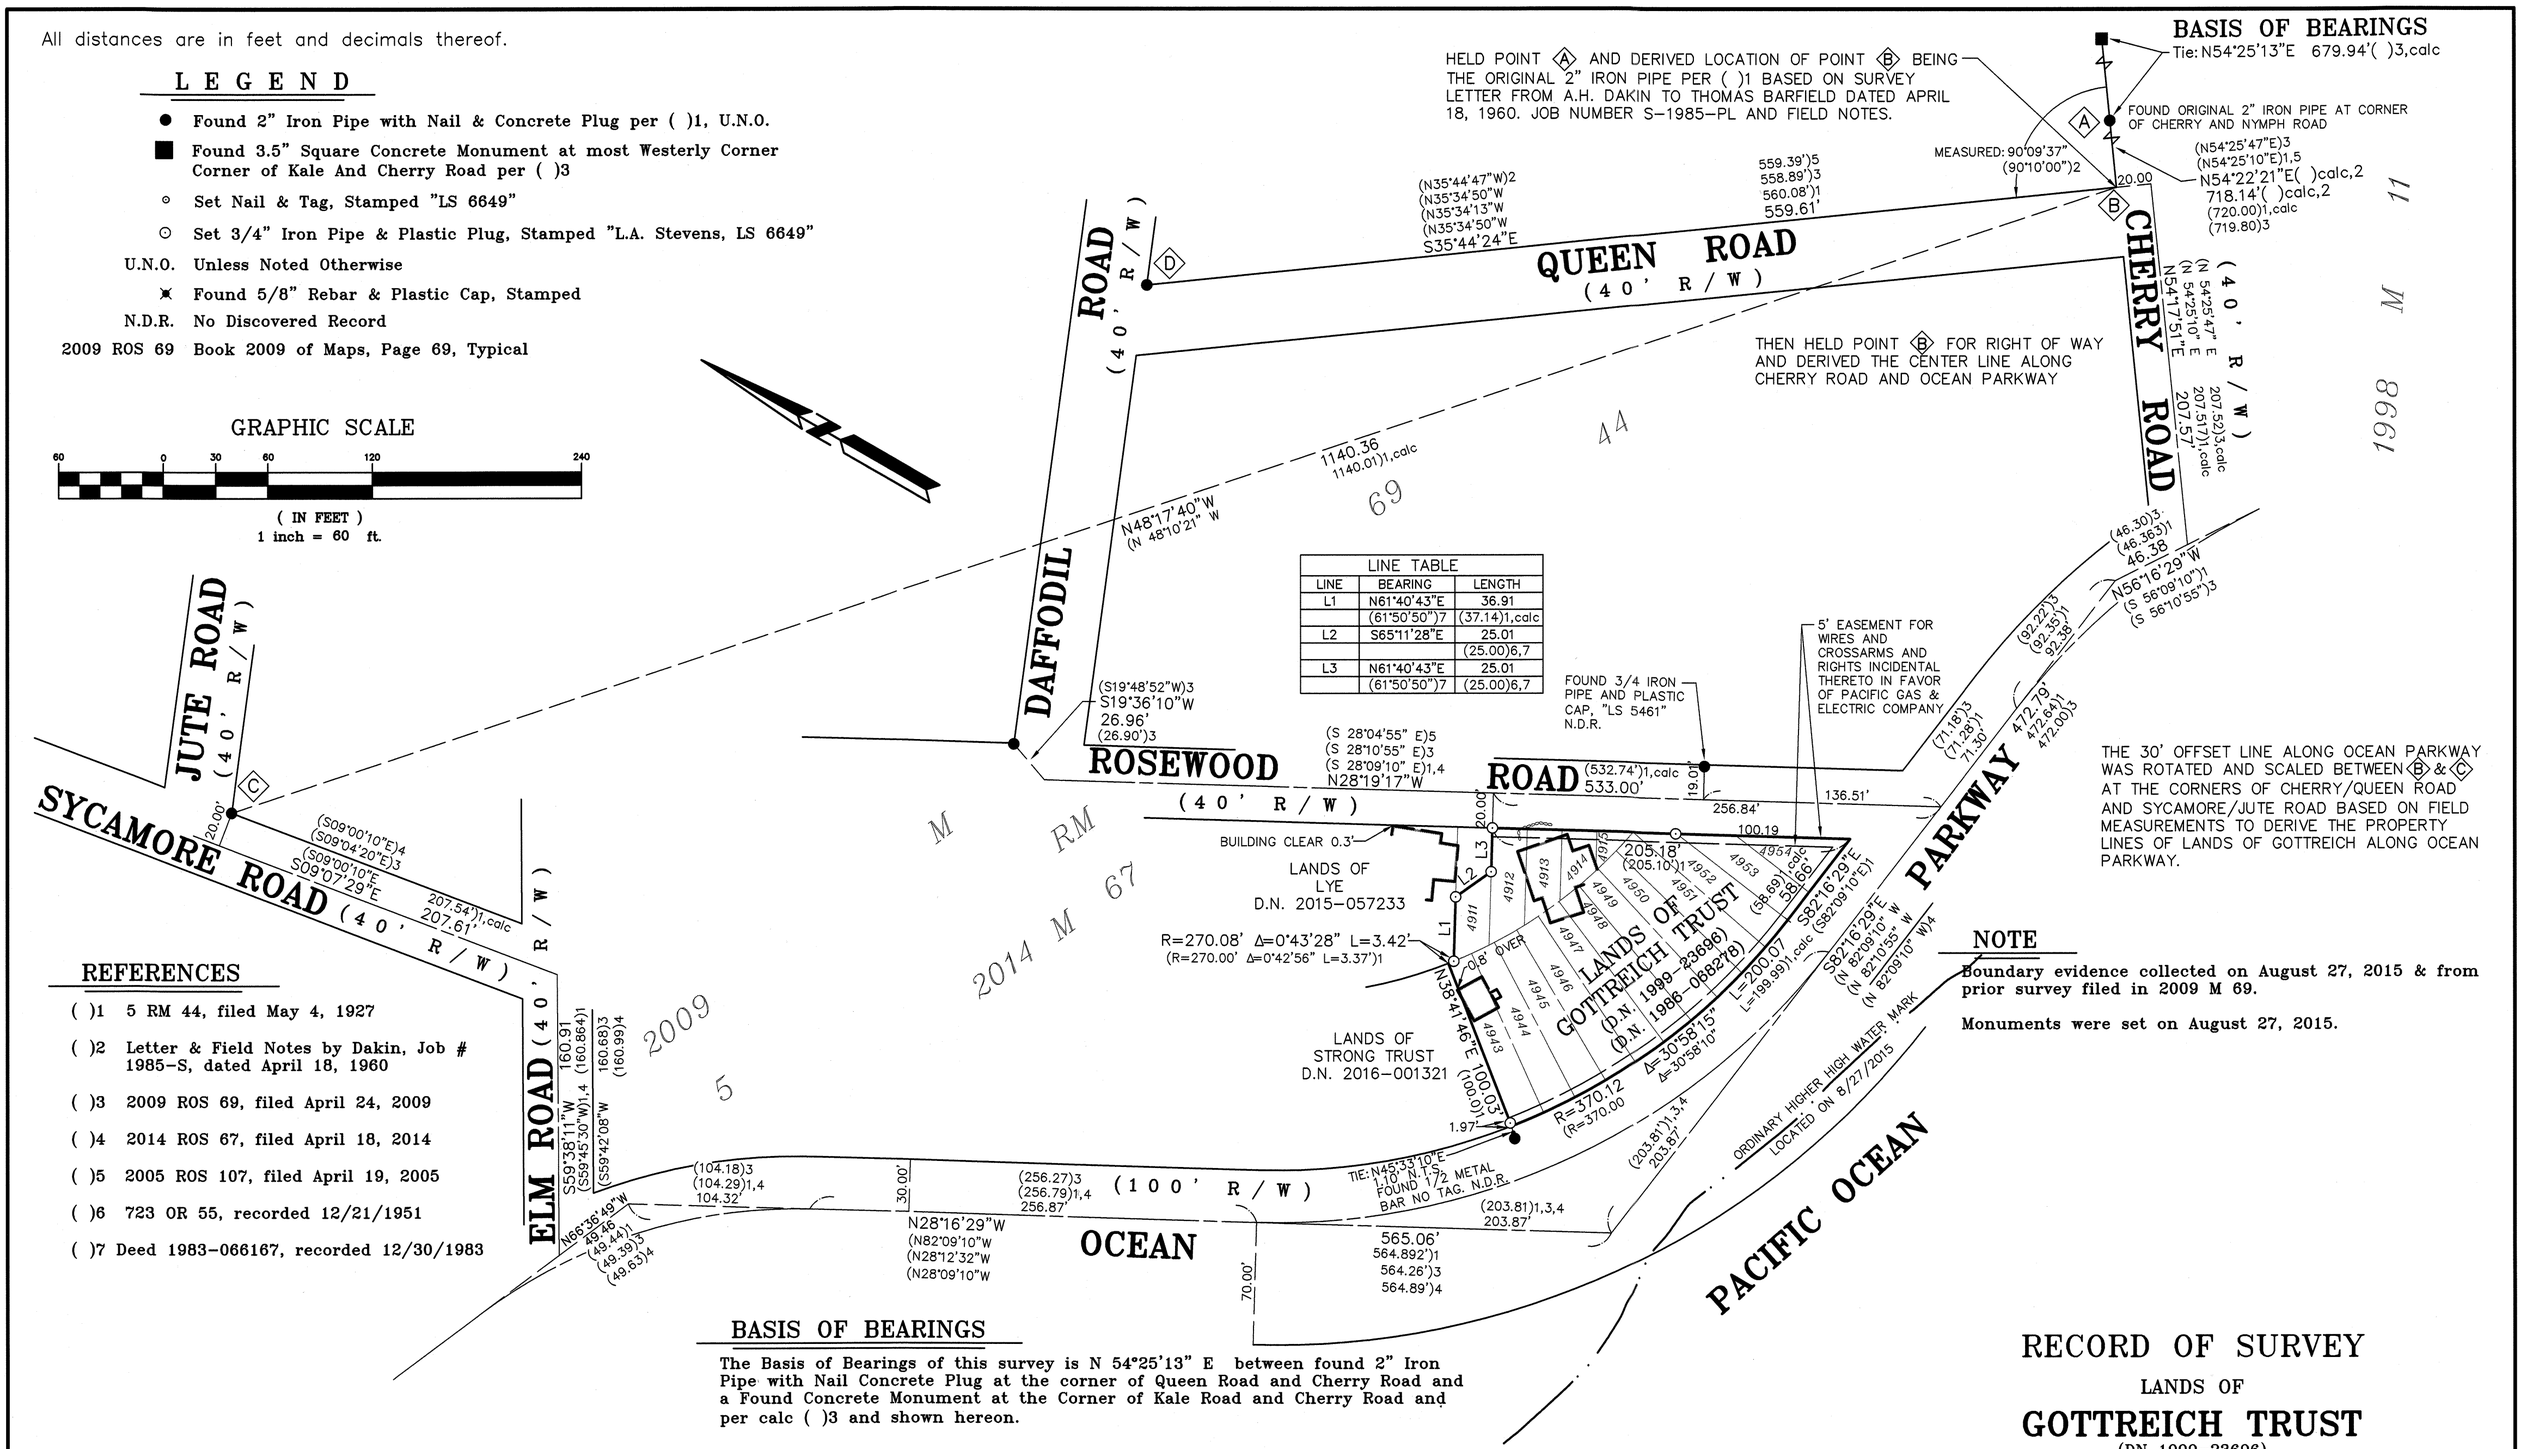

REFERENCES

( )1 5 RM 44, filed May 4, 1927

( )2 Letter & Field Notes by Dakin, Job # 1985-S, dated April 18, 1960

( )3 2009 ROS 69, filed April 24, 2009

( )4 2014 ROS 67, filed April 18, 2014

( )5 2005 ROS 107, filed April 19, 2005

( )6 723 OR 55, recorded 12/21/1951

( )7 Deed 1983-066167, recorded 12/30/1983

LINE TABLE		
LINE	BEARING	LENGTH
L1	N61°40'43"E	36.91
	(61°50'50")7	(37.14)1,calc
L2	S65°11'28"E	25.01
		(25.00)6,7
L3	N61°40'43"E	25.01
	(61°50'50")7	(25.00)6,7

NOTE

Boundary evidence collected on August 27, 2015 & from prior survey filed in 2009 M 69.

Monuments were set on August 27, 2015.

BASIS OF BEARINGS

The Basis of Bearings of this survey is N 54°25'13" E between found 2" Iron Pipe with Nail Concrete Plug at the corner of Queen Road and Cherry Road and a Found Concrete Monument at the Corner of Kale Road and Cherry Road and per calc ( )3 and shown hereon.

SURVEYOR'S STATEMENT

This map correctly represents a survey made by me or under my direction in conformance with the requirements of the Professional Land Surveyor's Act at the request of Norman & Margareta Gottreich in August, 2015.

Lawrence A. Stevens, PLS 6649

PROFESSIONAL LAND SURVEYOR LAWRENCE A. STEVENS L-6649 STATE OF CALIFORNIA

10-21-16

COUNTY SURVEYOR'S STATEMENT

This map has been examined in accordance with Section 8766 of the Professional Land Surveyor's Act this 26th day of OCTOBER, 2016.

Richard Simonitch County Surveyor

By Deputy

PROFESSIONAL LAND SURVEYOR RICHARD G. SIMONITCH No. 7821 STATE OF CALIFORNIA

RECORDER'S STATEMENT

Filed this 28TH day of OCTOBER, 2016 at 7:45 A.m. in Book 2016 of Maps, Page 124, at the request of Marin County Public Works.

Serial No. 2016-49952 Fee: $10

RICHARD N. BENSON
County Recorder Deputy Recorder

RECORD OF SURVEY

LANDS OF

GOTTREICH TRUST

(DN 1999-23696)
(DN 1986-068278)
BOLINAS

COUNTY OF MARIN STATE OF CALIFORNIA

SEPTEMBER 2016 SCALE: 1" = 60'

L.A. Stevens & Associates, Inc.
Professional Land Surveyors * (415) 382-7713
7 Commercial Blvd. Suite 1 * Novato, California 94949

Copyright © Lawrence A. Stevens 2016

AP 191-051-22

Drawing No. 151685ROS.DWG

Sheet 1 Of 1