LEGEND

- FD STONE MONUMENT WITH PIN IN WELL R5 S.L.&F.CO. RACK 1 PULL 9
- FOUND IP AS NOTED
- FD NAIL AND BRASS TAG AS NOTED
- SET MONUMENT AS NOTED
- C CALCULATED
- M MEASURED
- SNF SEARCHED FOR EVIDENCE NOTHING FOUND
- NTS NOT TO SCALE
- (XXXX) RECORD DATA
- R REFERENCE DOCUMENT

SURVEYORS' STATEMENT

THIS MAP CORRECTLY REPRESENTS A SURVEY MADE BY ME OR UNDER MY DIRECTION IN CONFORMANCE WITH THE REQUIREMENTS OF THE PROFESSIONAL LAND SURVEYORS' ACT AT THE REQUEST OF MARION OLIN BETZ IN ~~OCT~~ FEB. 2018

Linda A. Carruthers

LINDA A. CARRUTHERS P.L.S. 7053
LICENSE EXPIRES 12/31/20

LICENSED LAND SURVEYOR — Linda Anne Carruthers — EXP. 12/31/20 — No. 7053 — STATE OF CALIFORNIA

COUNTY SURVEYORS' STATEMENT

THIS MAP HAS BEEN EXAMINED IN ACCORDANCE WITH SECTION 8766 OF THE PROFESSIONAL LAND SURVEYORS' ACT, THIS 24th DAY OF APRIL 2020

TRACY W. PARK, PLS 8176

David O. Knell

DAVID O. KNELL, PLS 5301
DEPUTY COUNTY SURVEYOR

PROFESSIONAL LAND SURVEYOR — DAVID O. KNELL — PLS No. 5301 — STATE OF CALIFORNIA

RECORDER'S STATEMENT

FILED THIS 1ST DAY OF MAY 2020. AT 8:05 A.M. IN BOOK 2020 OF MAPS AT PAGE 95 AT THE REQUEST OF THE MARIN COUNTY DEPARTMENT OF PUBLIC WORKS

SERIAL NO. 2020-0017139 FEE $ 84—

SHELLY SCOTT
COUNTY RECORDER

BY DEPUTY

BASIS OF BEARINGS

THE BASIS OF BEARINGS FOR THIS SURVEY IS NORTH 78°09'20 EAST ACCORDING TO THAT CERTAIN RECORD OF SURVEY 19 OS 3, MARIN COUNTY RECORDS

DOCUMENT REFERENCES

R1 LANDS OF OLIN TR. D.N. 2010 55793, 230 D 354 AND 361 OR 420
R2 RECORD OF SURVEY 2018 M 186
R3 RECORD OF SURVEY 2011 M 138
R4 RECORD OF SURVEY 2004 M 167
R5 RECORD OF SURVEY 19 OS 3
R6 UNRECORDED "SURVEY & TOPOGRAPHY OF A PORTION OF LOT 10, BLOCK 31" BY W.G. VOORHIES AUG. 1951 JOB NO 3698, OGLESBY COLLECTION
R7 CORNER RECORD APN 065-121-14, FILED 3/05/1993

NOTES

1. ALL DISTANCES ARE IN FEET AND DECIMALS THEREOF.
2. MONUMENTS PER CR APN 065-121-14 SNF UNLESS NOTED.
3. OFFSETS ARE TO FACE OF FENCE, OLIN SIDE.
4. TIME PERIOD OF FIELD SURVEY FEB. & MARCH 2018

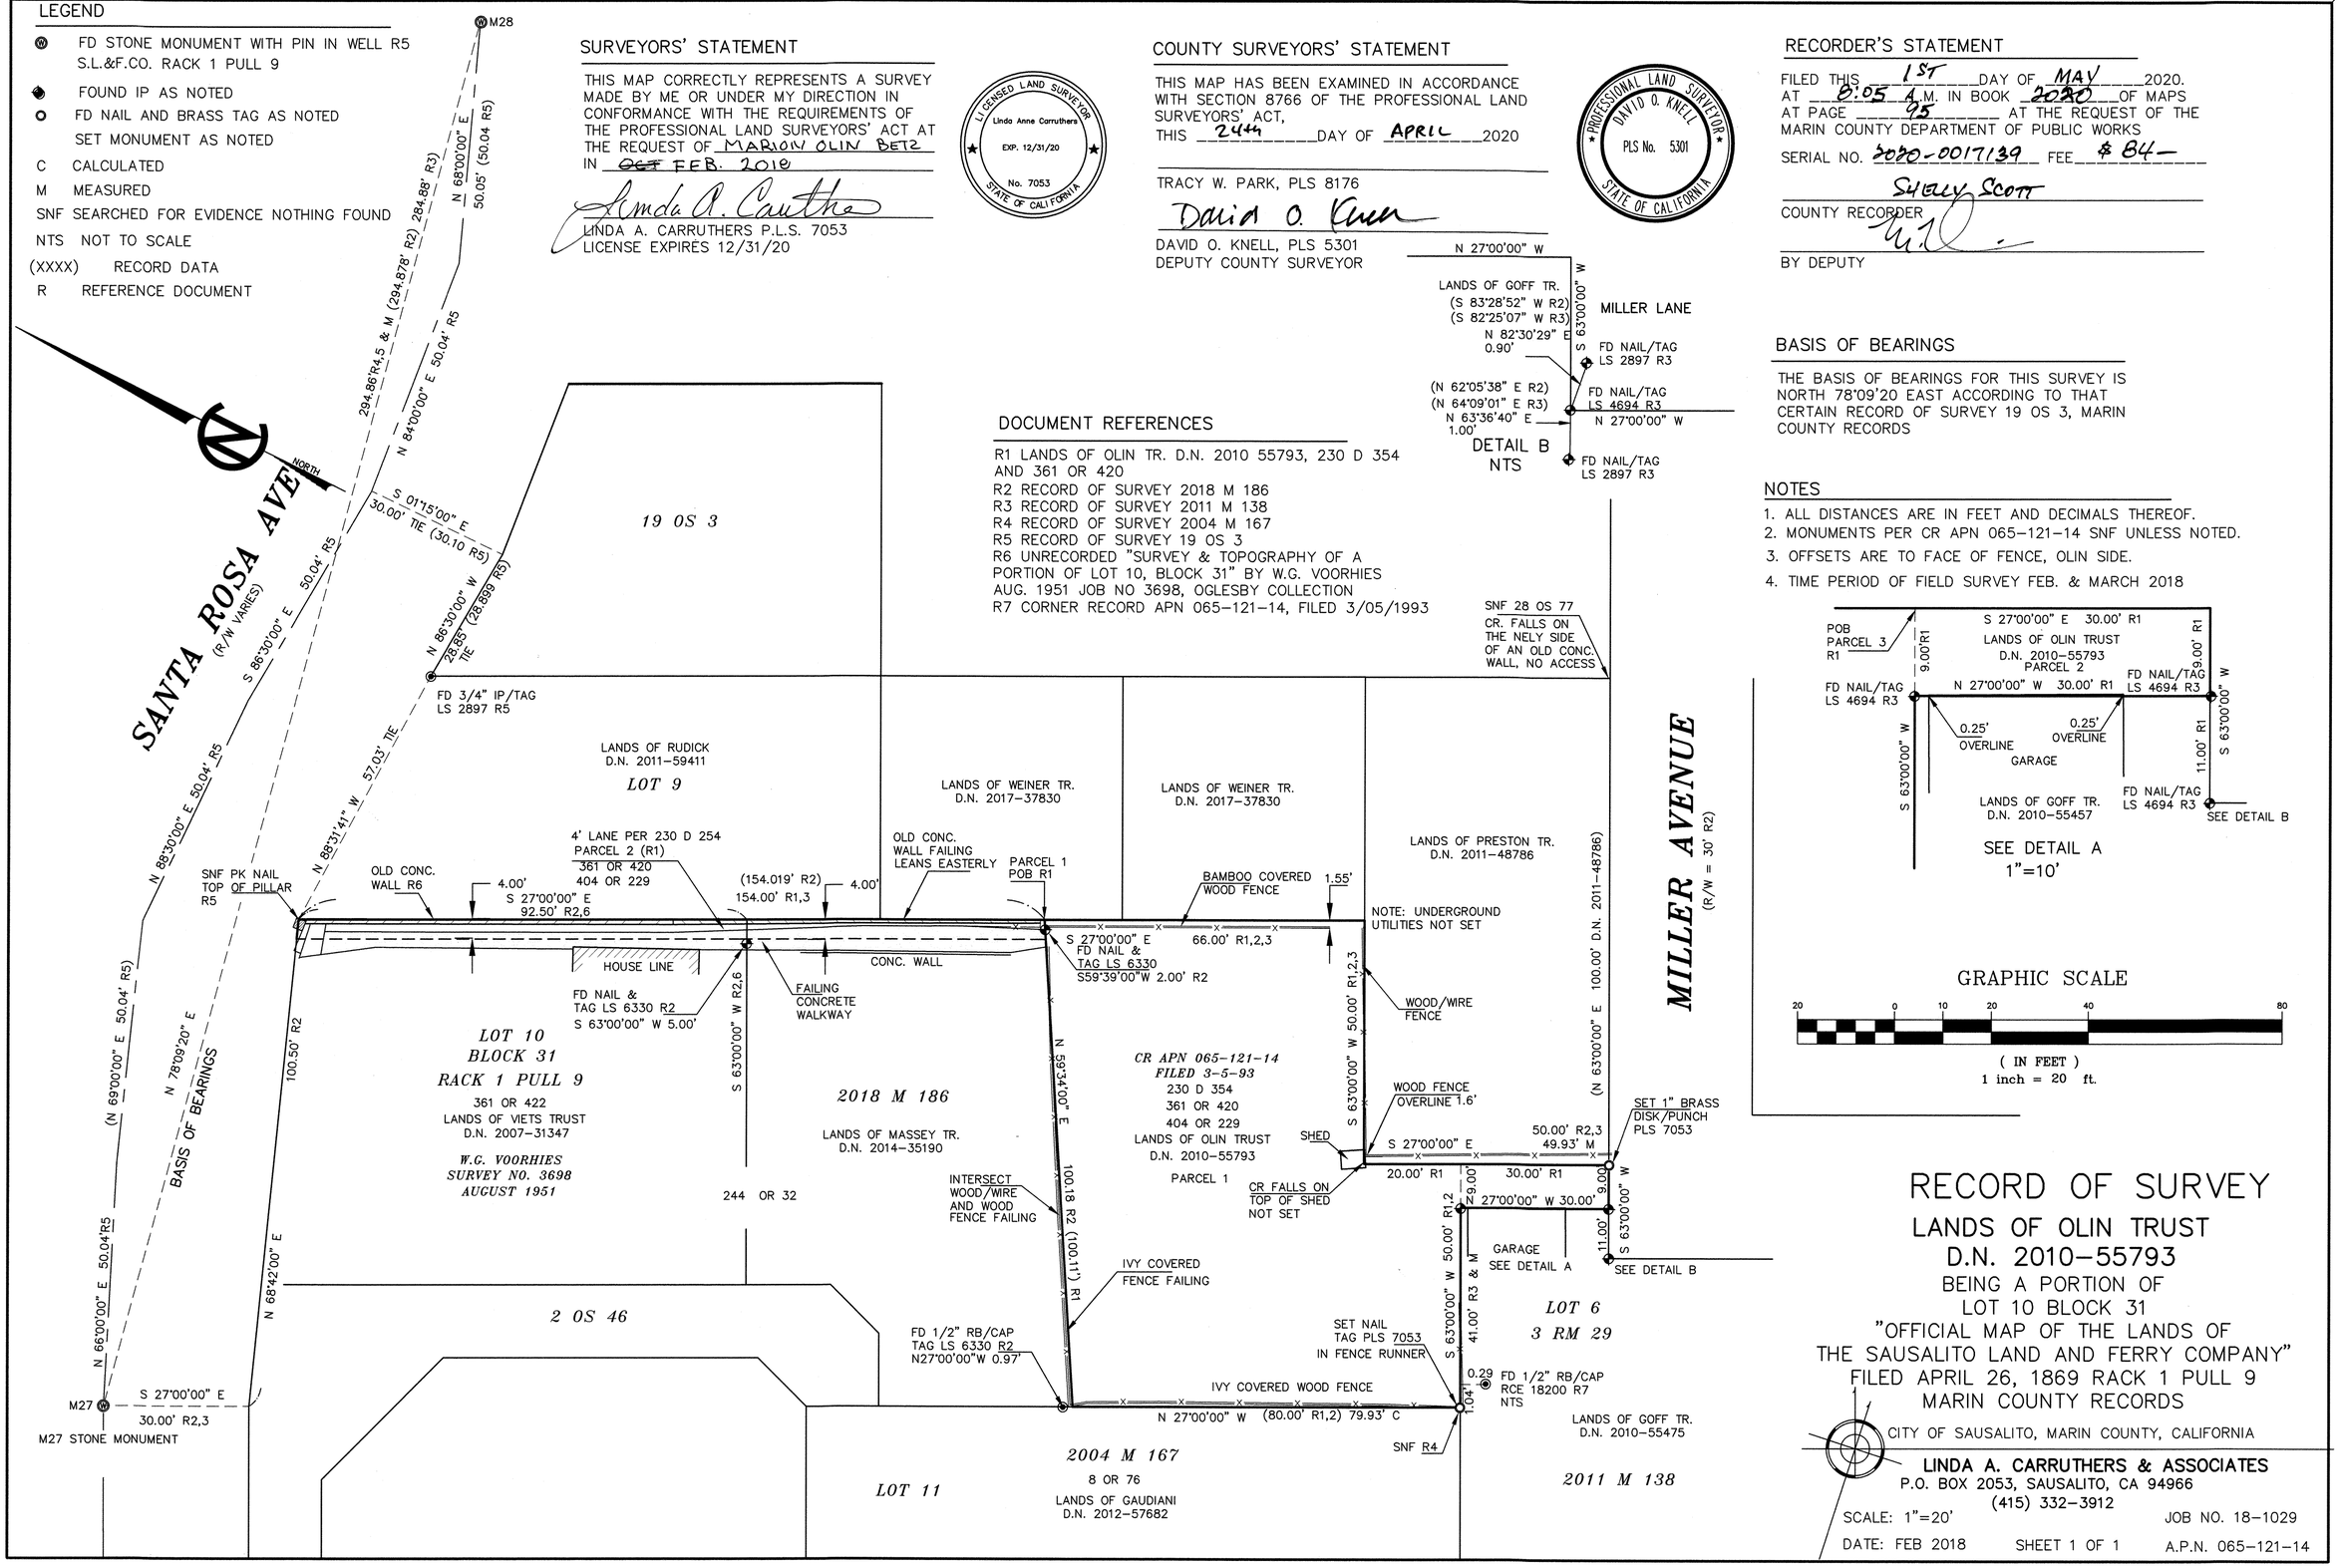

RECORD OF SURVEY

LANDS OF OLIN TRUST
D.N. 2010-55793

BEING A PORTION OF
LOT 10 BLOCK 31
"OFFICIAL MAP OF THE LANDS OF THE SAUSALITO LAND AND FERRY COMPANY"
FILED APRIL 26, 1869 RACK 1 PULL 9
MARIN COUNTY RECORDS

CITY OF SAUSALITO, MARIN COUNTY, CALIFORNIA

LINDA A. CARRUTHERS & ASSOCIATES
P.O. BOX 2053, SAUSALITO, CA 94966
(415) 332-3912

SCALE: 1"=20' JOB NO. 18-1029
DATE: FEB 2018 SHEET 1 OF 1 A.P.N. 065-121-14