118

DETAIL
1" = 20'

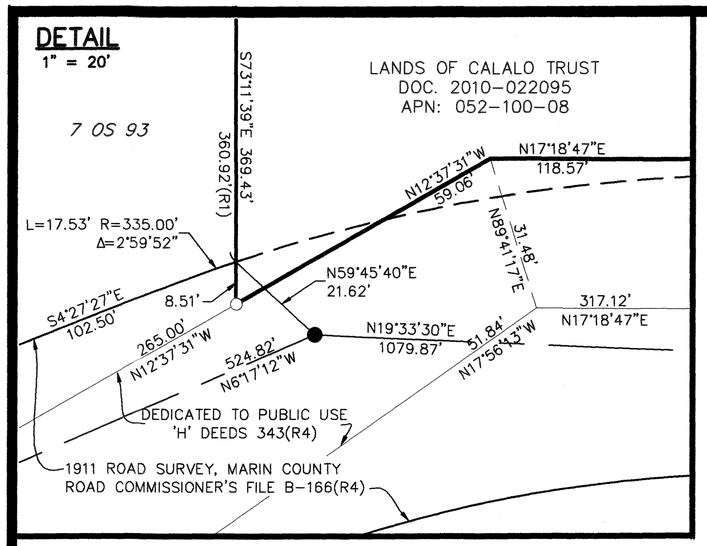

REFERENCES:

R1 RECORD OF SURVEY, 7 OS 93
R2 MAP OF TENNESSEE GLEN, 21 MAPS 54
R3 RECORD OF SURVEY, 15 OS 43
R4 RECORD OF SURVEY, 11 OS 65
R5 DOC. 2010-022095
R6 DOC. 2006-0080551
R7 FIELD NOTES OF THE SURVEY OF THE BOUNDARY OF THE GOLDEN GATE NATIONAL RECREATION AREA, U.S. BUREAU OF LAND MANAGEMENT CERTIFIED NOVEMBER 5, 1978

BASIS OF BEARINGS:

THE BEARING NORTH 19°33'30" EAST BETWEEN COUNTY MONUMENTS TV-7 & TV-8 AS SHOWN ON SHEET 1 OF 9 OF THE RECORD OF SURVEY FILED IN BOOK 11 OF SURVEYS, PAGE 65, WAS USED AS THE BASIS OF ALL BEARINGS SHOWN ON THIS MAP.

NOTES:

1. ALL DISTANCES ARE IN FEET AND DECIMALS THEREOF.
2. THIS MAP IS BEING FILED IN ACCORDANCE WITH SECTION 8762(b)(2, 4 & 5) OF THE THE PROFESSIONAL LAND SURVEYORS' ACT.
3. DATE OF FIELD SURVEY: OCTOBER 6, 2019

SURVEYOR'S STATEMENT

THIS MAP CORRECTLY REPRESENTS A SURVEY MADE BY ME OR UNDER MY DIRECTION IN CONFORMANCE WITH THE REQUIREMENTS OF THE PROFESSIONAL LAND SURVEYORS' ACT AT THE REQUEST OF RUEL & ANN CALALO IN OCTOBER 2019.

ANDREW S. CHAFER, P.L.S. 8005

PROFESSIONAL LAND SURVEYOR ANDREW S. CHAFER No.8005 STATE OF CALIFORNIA

COUNTY SURVEYOR'S STATEMENT

THIS MAP HAS BEEN EXAMINED IN ACCORDANCE WITH SECTION 8766 OF THE PROFESSIONAL LAND SURVEYORS' ACT THIS 12th DAY OF MAY, 2020.

TRACY W. PARK, P.L.S. 8176
COUNTY SURVEYOR

BY: DAVID O. KNELL, P.L.S. 5301
DEPUTY COUNTY SURVEYOR

PROFESSIONAL LAND SURVEYOR DAVID O. KNELL PLS No. 5301 STATE OF CALIFORNIA

COUNTY RECORDER'S STATEMENT

FILED THIS 15TH DAY OF MAY, 2020
AT 12:00 P.M. IN BOOK 2020 OF MAPS AT PAGE 118
AT THE REQUEST OF MARIN COUNTY DEPARTMENT OF PUBLIC WORKS.

SHELLY SCOTT
COUNTY RECORDER

BY: _____
DEPUTY

FILE NO. 2020-0019233 FEE $84

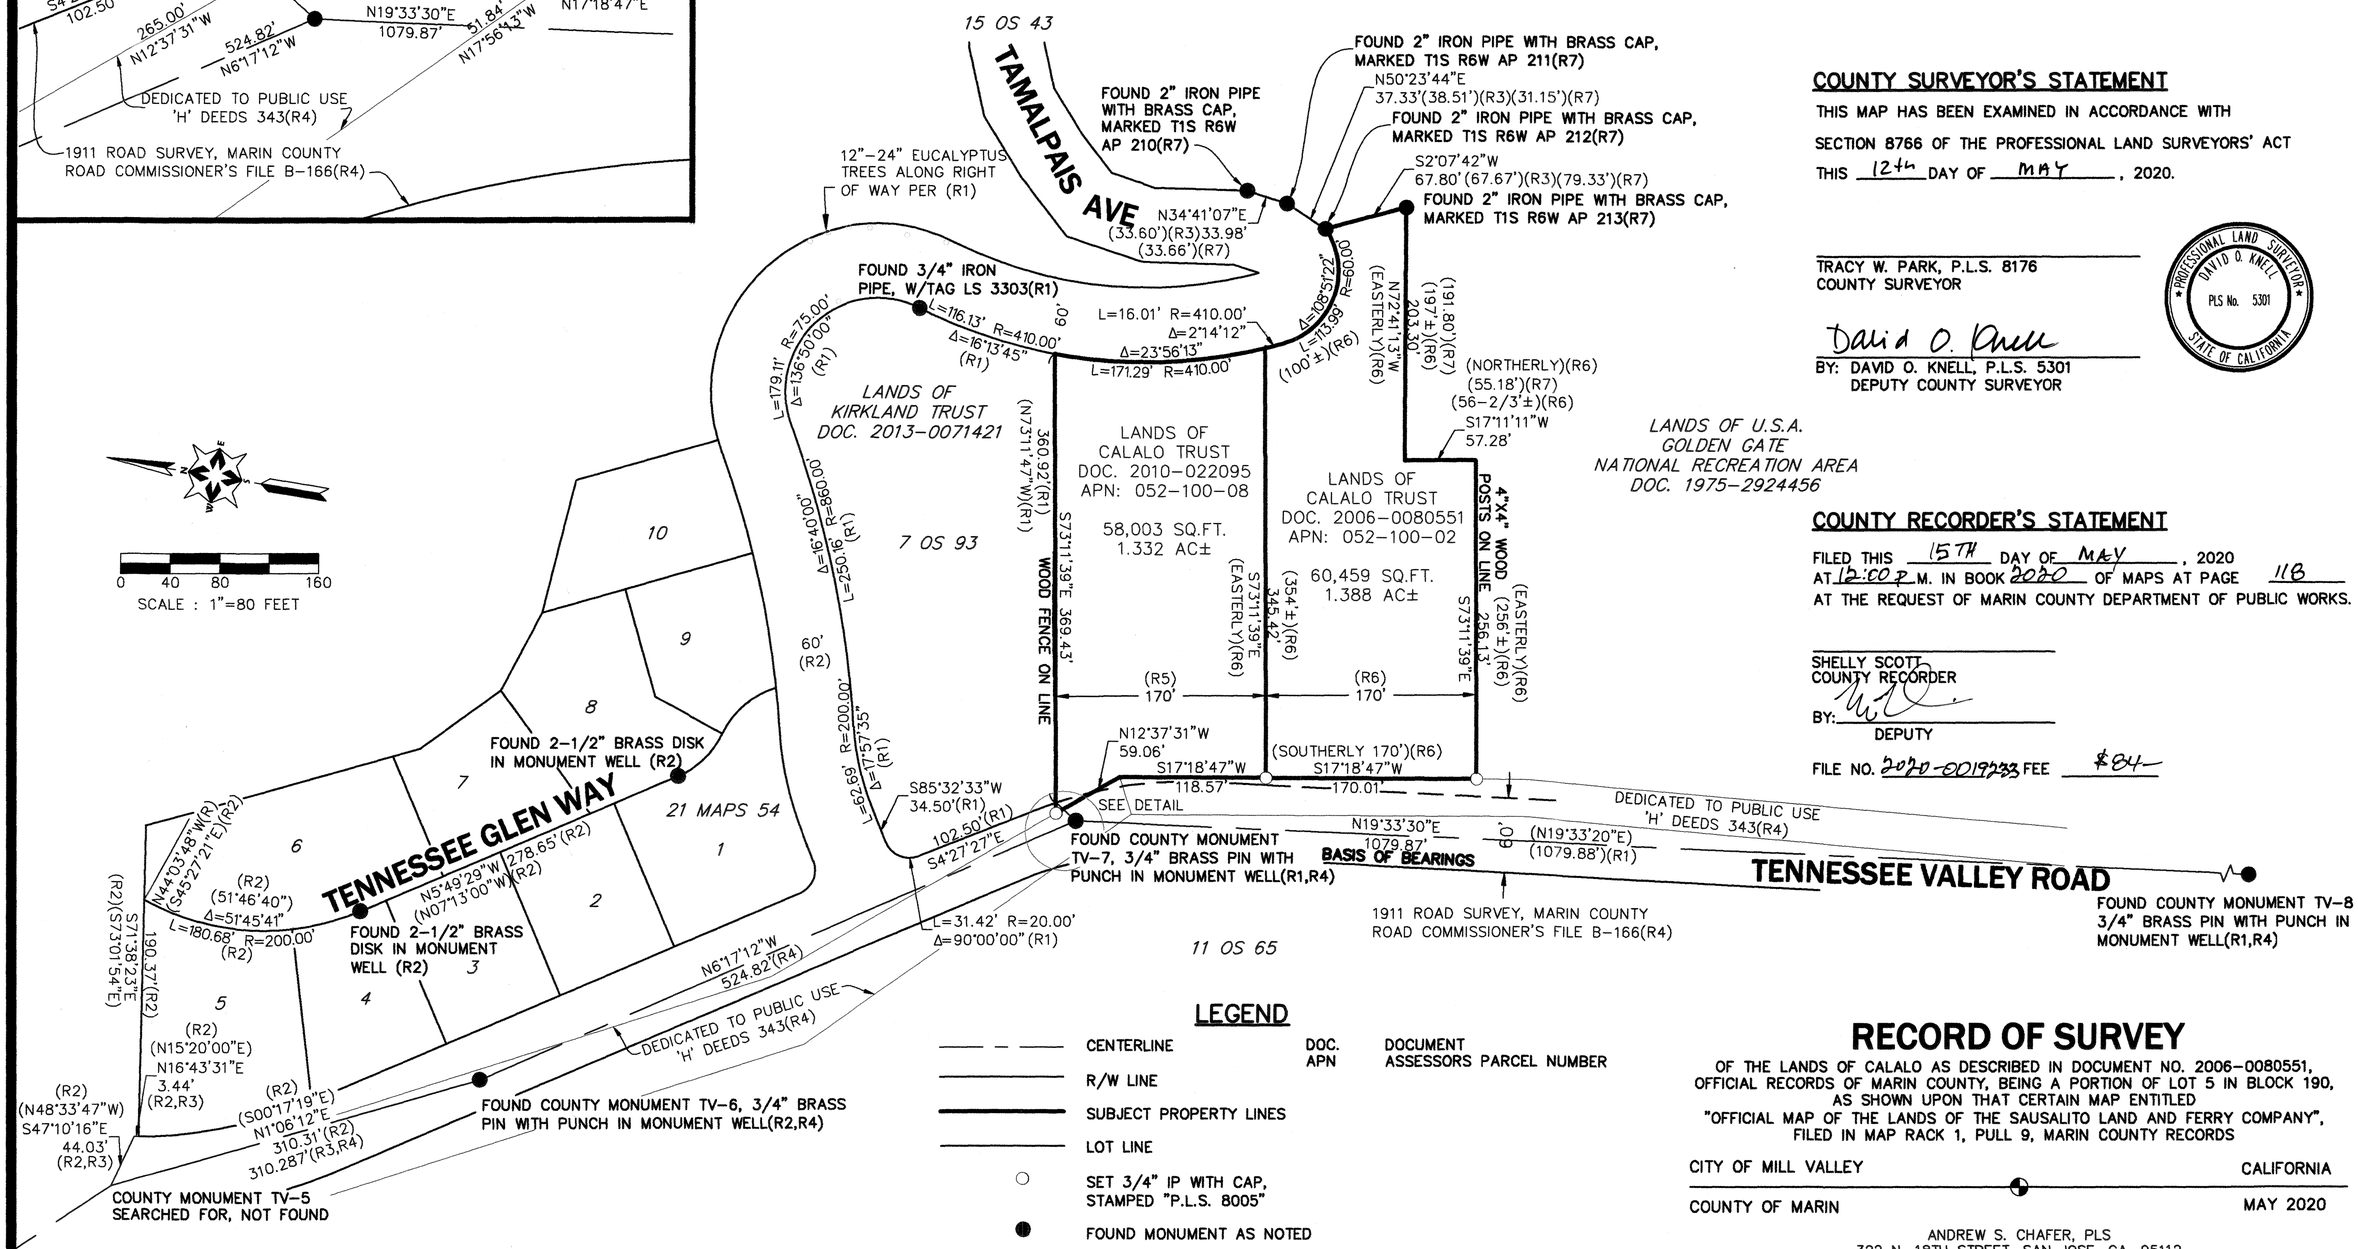

LEGEND

CENTERLINE	DOC. DOCUMENT
R/W LINE	APN ASSESSORS PARCEL NUMBER
SUBJECT PROPERTY LINES	
LOT LINE	
SET 3/4" IP WITH CAP, STAMPED "P.L.S. 8005"	
FOUND MONUMENT AS NOTED	

RECORD OF SURVEY

OF THE LANDS OF CALALO AS DESCRIBED IN DOCUMENT NO. 2006-0080551, OFFICIAL RECORDS OF MARIN COUNTY, BEING A PORTION OF LOT 5 IN BLOCK 190, AS SHOWN UPON THAT CERTAIN MAP ENTITLED "OFFICIAL MAP OF THE LANDS OF THE SAUSALITO LAND AND FERRY COMPANY", FILED IN MAP RACK 1, PULL 9, MARIN COUNTY RECORDS

CITY OF MILL VALLEY — CALIFORNIA

COUNTY OF MARIN — MAY 2020

ANDREW S. CHAFER, PLS
322 N. 18TH STREET, SAN JOSE, CA. 95112

APN: 052-100-02 & -08