


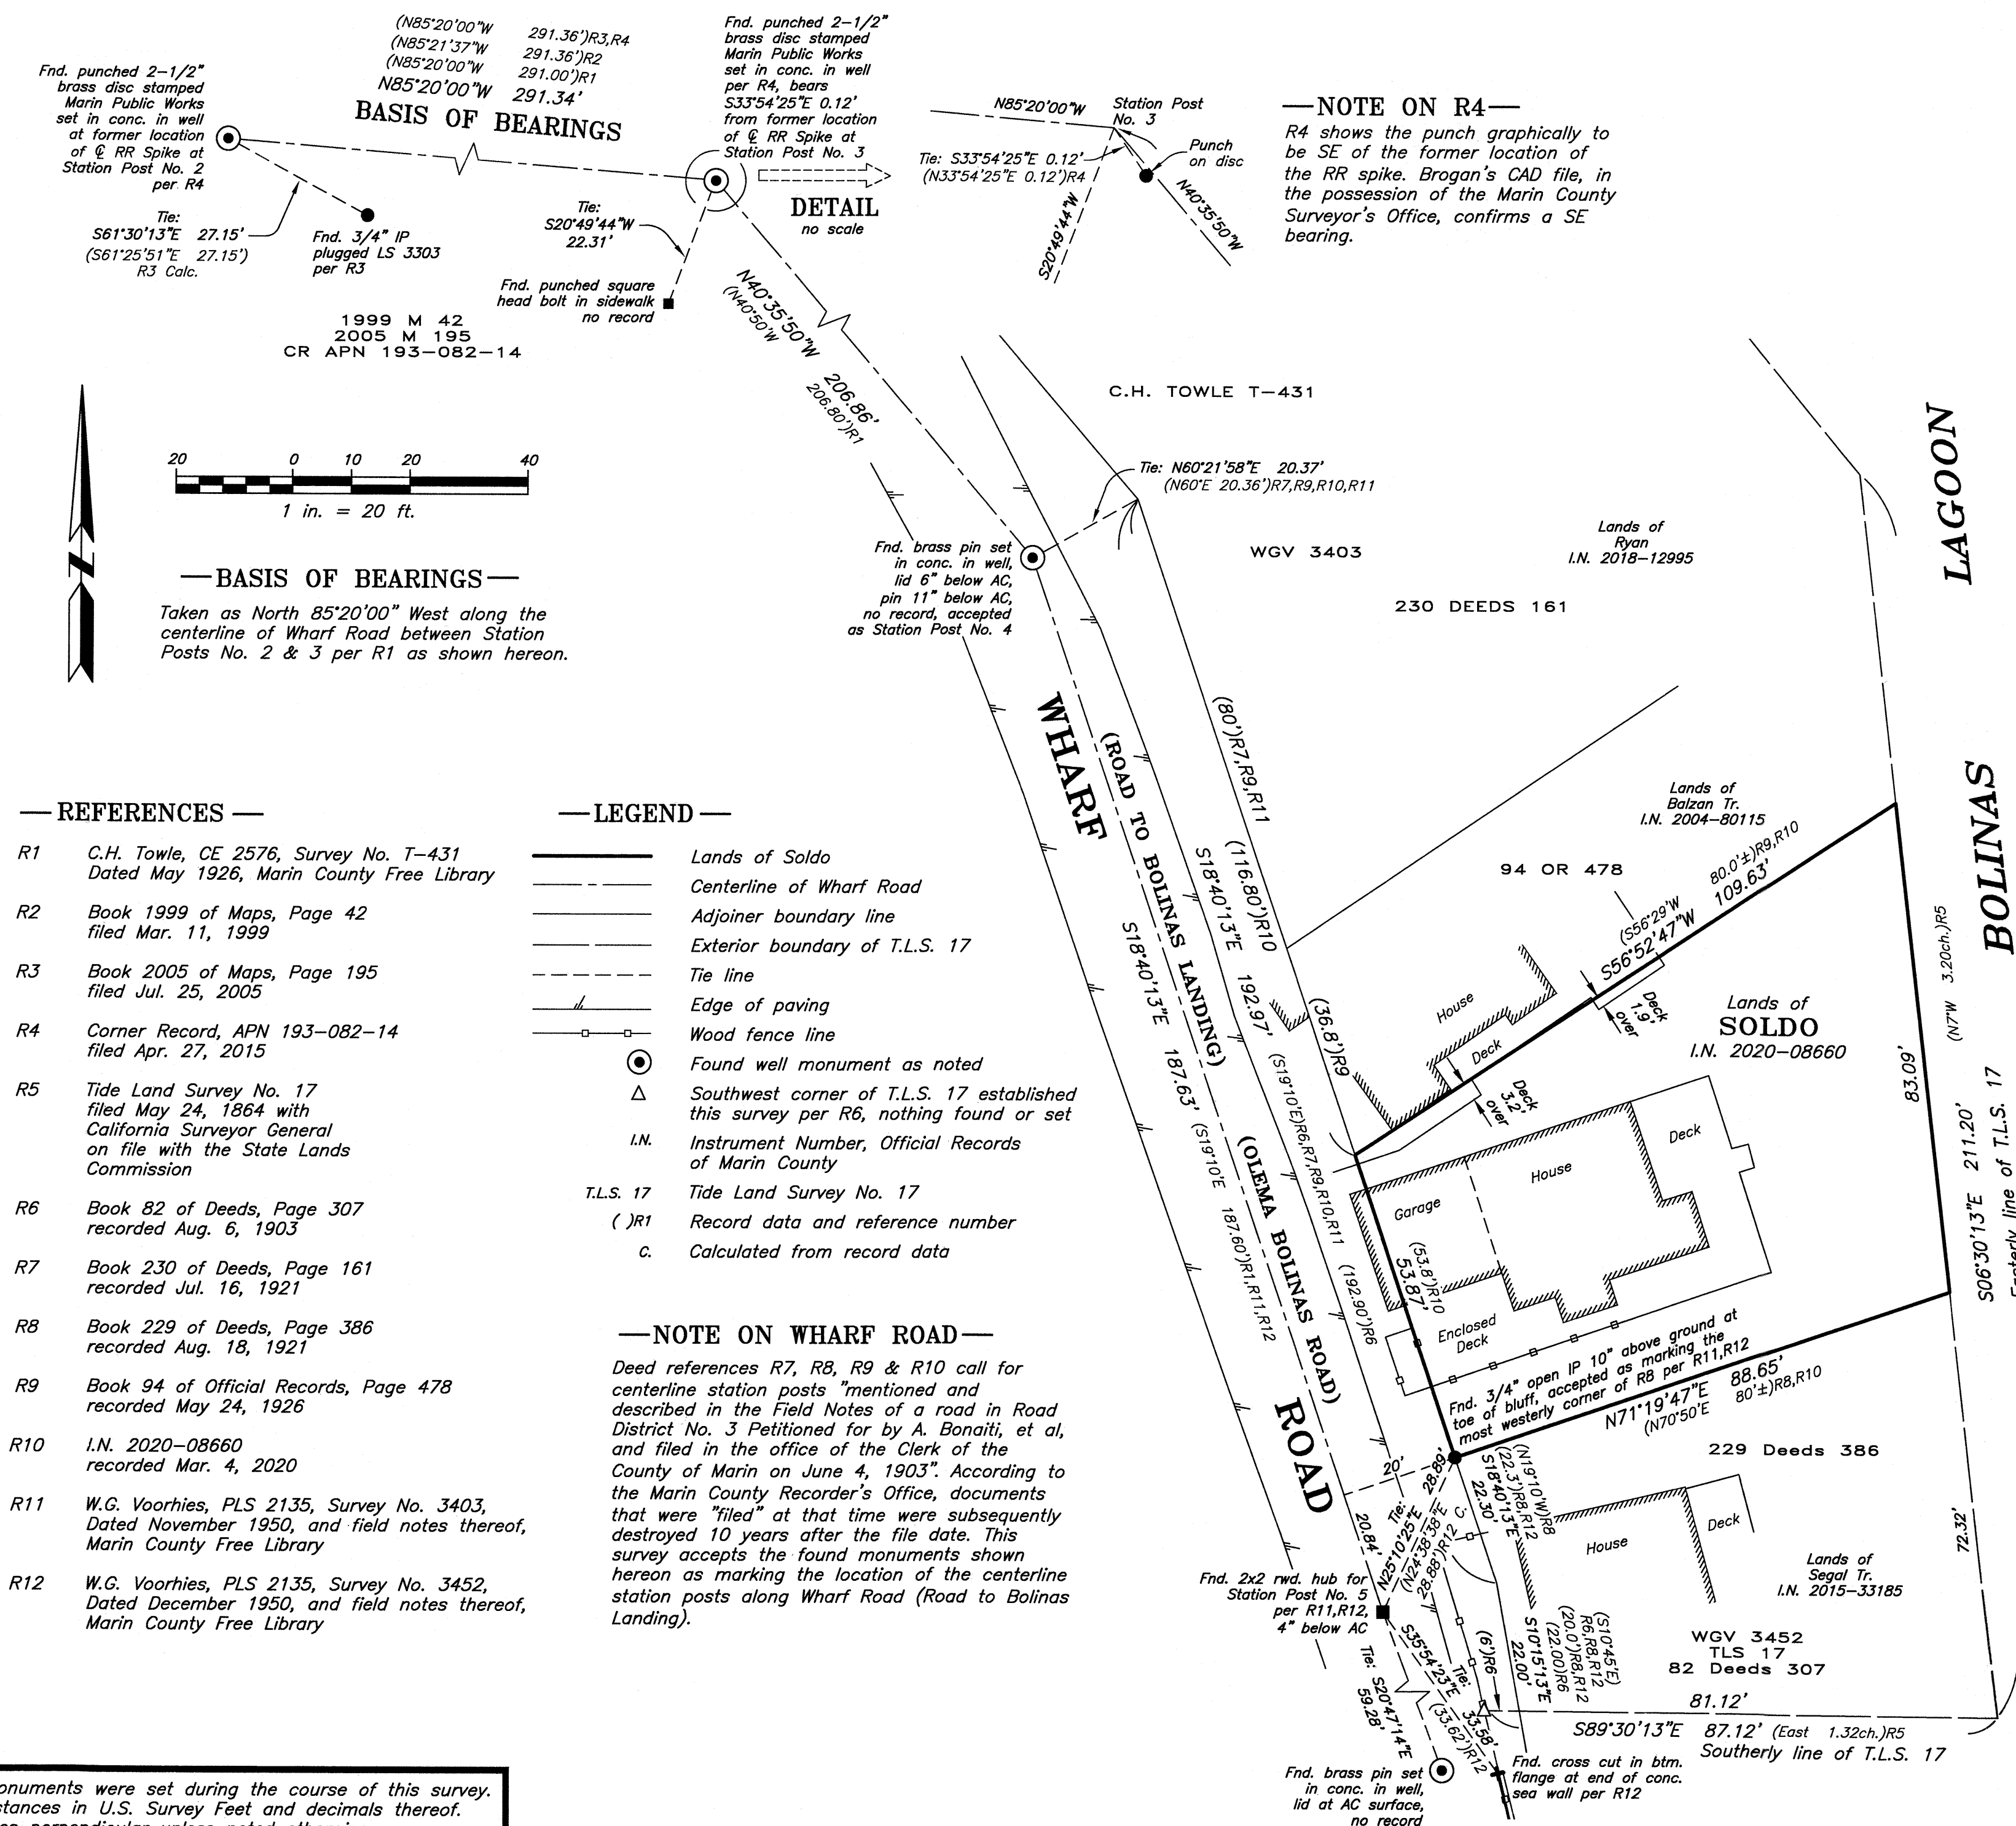

SURVEYOR'S STATEMENT

THIS MAP CORRECTLY REPRESENTS A SURVEY MADE BY ME OR UNDER MY DIRECTION IN CONFORMANCE WITH THE REQUIREMENTS OF THE PROFESSIONAL LAND SURVEYORS' ACT, AT THE REQUEST OF MATTHEW SOLDO IN MAY & JUNE, 2020

Bradley A. Thomas 8/8/20
BRADLEY A. THOMAS, PLS 5520 DATE




COUNTY SURVEYOR'S STATEMENT

THIS MAP HAS BEEN EXAMINED IN ACCORDANCE WITH SECTION 8766 OF THE PROFESSIONAL LAND SURVEYORS' ACT

THIS 18th DAY OF AUGUST, 2020.

TRACY W. PARK, PLS 8176
COUNTY SURVEYOR, COUNTY OF MARIN

David O. Knell
BY: DAVID O. KNELL
DEPUTY COUNTY SURVEYOR

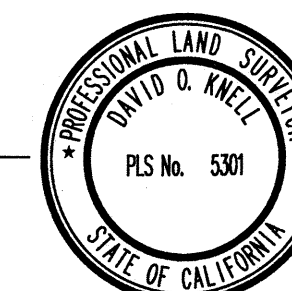

RECORDER'S STATEMENT

FILED THIS 28th DAY OF AUGUST, 2020, AT 7:35 AM
IN BOOK 2020 OF MAPS, AT PAGE 209,
AT THE REQUEST OF MARIN COUNTY DEPARTMENT OF PUBLIC WORKS.

SERIAL NO.: 2020-0039311 FEE PAID: \$ 84-

Shelly Scott
COUNTY RECORDER, COUNTY OF MARIN

BY *hlc*, DEPUTY

RECORD OF SURVEY

LANDS OF
SOLDO
DESCRIBED IN
INSTRUMENT NO. 2020-08660,
MARIN COUNTY RECORDS
BEING A PORTION OF TIDE LAND SURVEY NO. 17
APN 193-082-06
BOLINAS
MARIN COUNTY SCALE 1"=20'
CALIFORNIA MAY 2020

BY
LACO ASSOCIATES

EUREKA • UKIAH • SANTA ROSA • CHICO
1-800-515-5054 www.lacoassociates.com

DRAWN BY DJC

FILE No. 9674.00
SHEET 1 OF 1

No monuments were set during the course of this survey.
All distances in U.S. Survey Feet and decimals thereof.
Tie lines perpendicular unless noted otherwise.