267

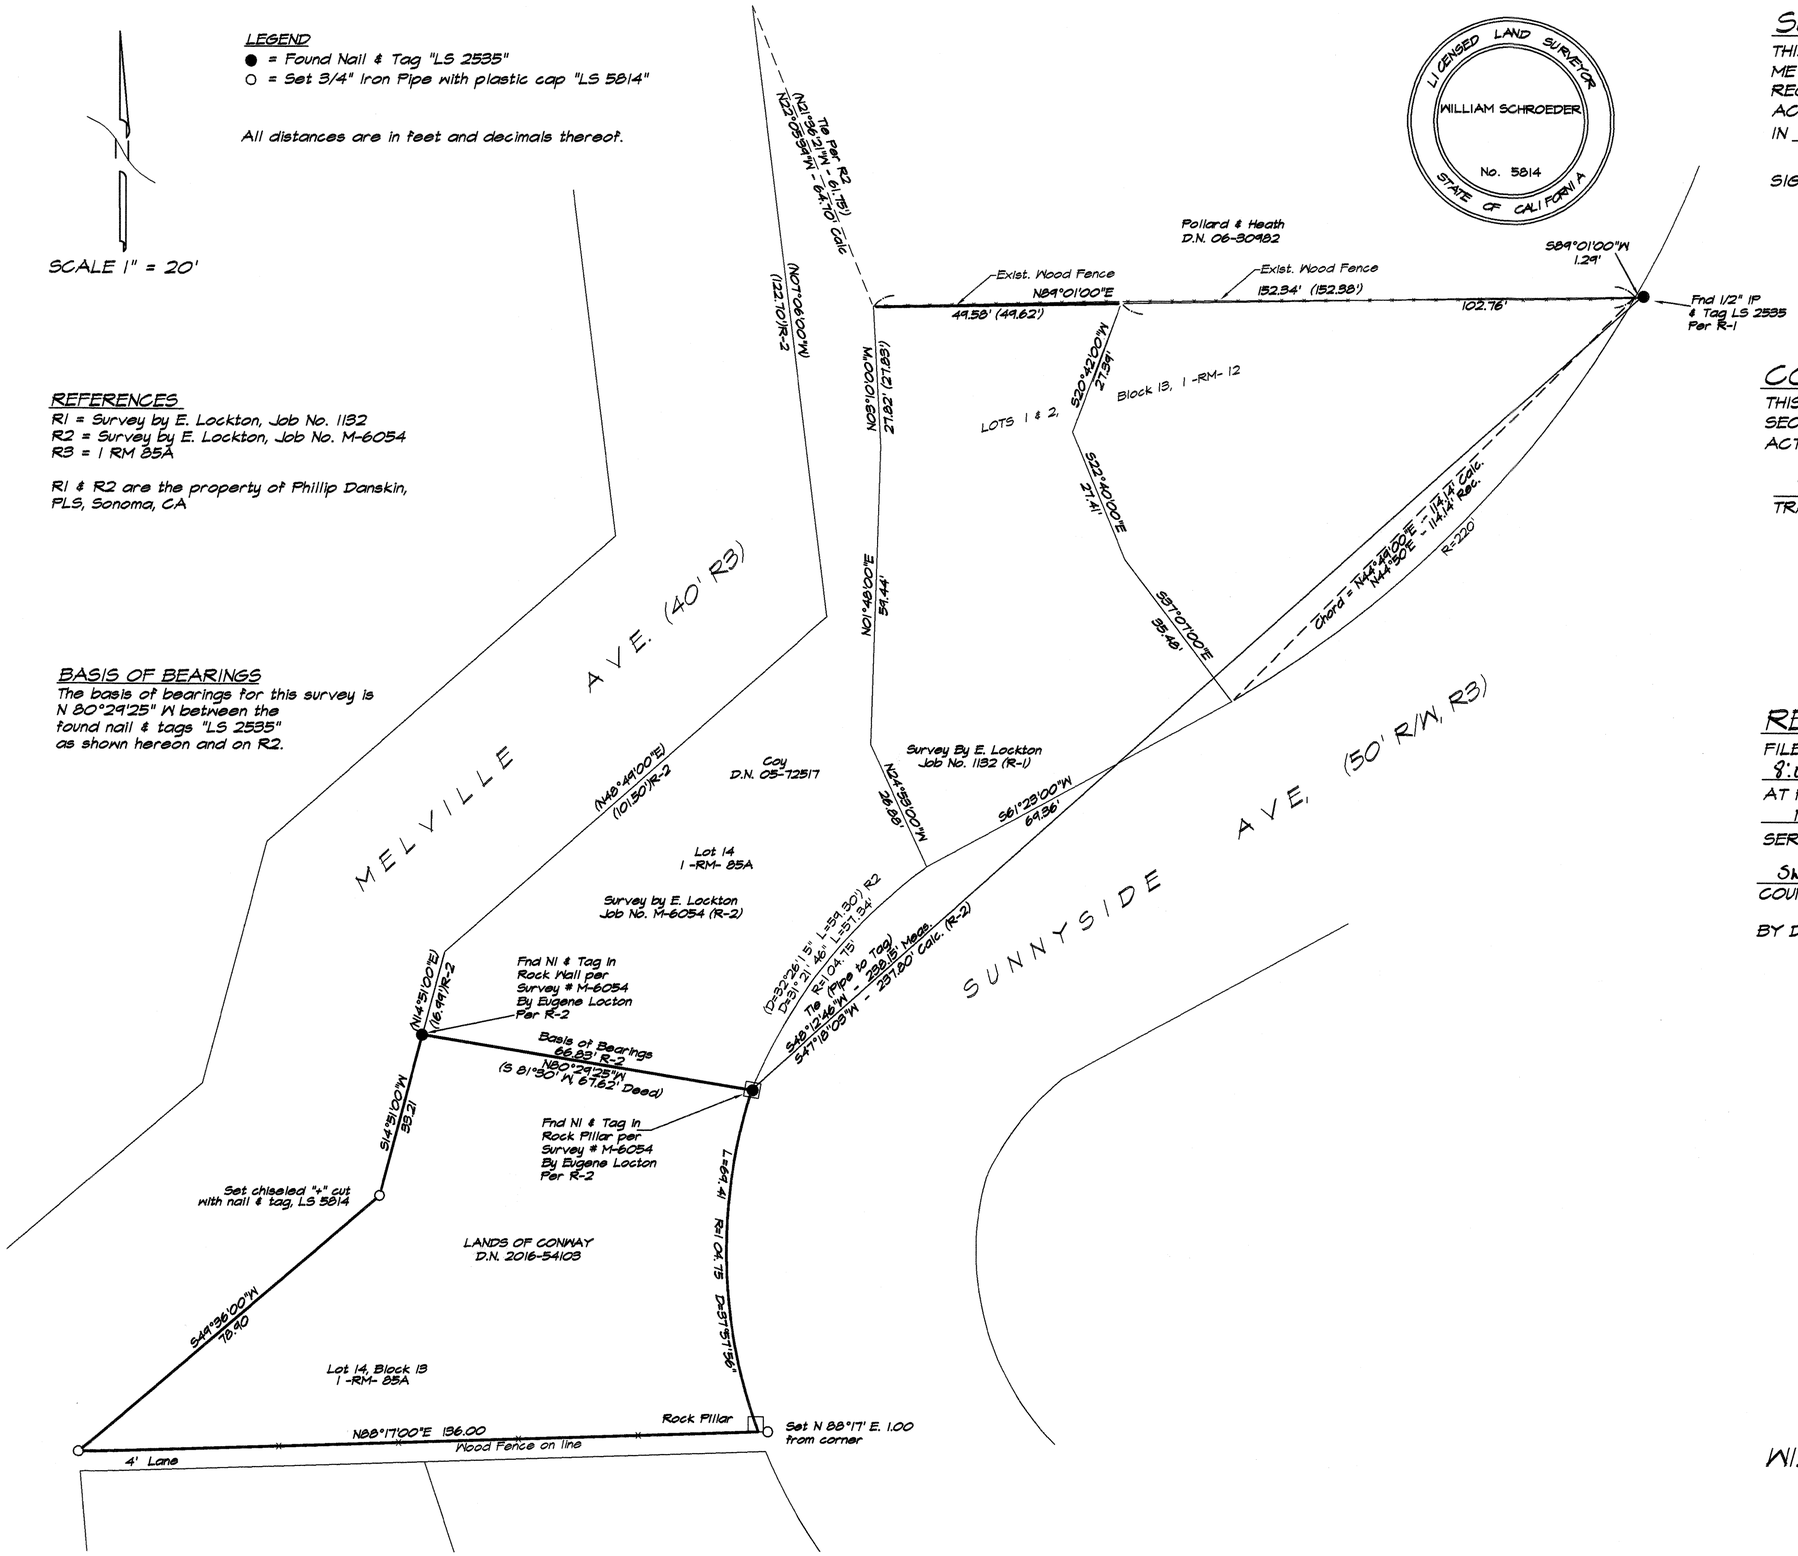

LICENSED LAND SURVEYOR
WILLIAM SCHROEDER
No. 5814
STATE OF CALIFORNIA

SURVEYOR'S STATEMENT

THIS MAP CORRECTLY REPRESENTS A SURVEY MADE BY ME OR UNDER MY DIRECTION IN CONFORMANCE WITH REQUIREMENTS OF THE PROFESSIONAL LAND SURVEYOR'S ACT AT THE REQUEST OF MR. CONWAY IN APRIL 2017.

SIGNED William Schroeder
WILLIAM SCHROEDER - L.S. 5814

COUNTY SURVEYOR'S STATEMENT

THIS MAP HAS BEEN EXAMINED IN ACCORDANCE WITH SECTION 8766 OF THE PROFESSIONAL LAND SURVEYOR'S ACT THIS 28TH DAY OF OCTOBER 2020.

T. W. Park
TRACY PARK, PLS 8176, COUNTY SURVEYOR

PROFESSIONAL LAND SURVEYOR
TRACY W. PARK
NO. 8176
STATE OF CALIFORNIA

RECORDER'S STATEMENT

FILED THIS 30th DAY OF October 2020 AT 8:00 A M IN BOOK 2020 OF MAPS AT PAGE 267 AT THE REQUEST OF : MARIN COUNTY PUBLIC WORKS DEPT.
SERIAL NO. 2020-0053623 FEE: $84.00

Shelley Scott
COUNTY RECORDER

BY DEPUTY: Ann O'Hagan

RECORD OF SURVEY

LANDS OF CONWAY
AS DESCRIBED IN DOCUMENT No. 2016-54013
MARIN COUNTY RECORDS
SAN ANSELMO, MARIN COUNTY, CALIFORNIA
APRIL 2017 SURVEY No.1926

PREPARED BY

WILLIAM SCHROEDER & ASSOCIATES
P.O. BOX 6801
SAN RAFAEL CALIFORNIA

AP # 7-263-11 SHEET 1 OF 1