304

LEGEND

BOUNDARY	
STATIONING LINE PER R1	
CHAIN–LINK FENCE	
FOUND IRON PIPE / REBAR (AS NOTED)	●
FOUND CUT CROSS (AS NOTED)	X
RECORD INFORMATION PER REFERENCE	(R#)
CALCULATED FROM	C.F.
DOCUMENT NUMBER	D.N.
NO REFERENCE FOUND	N.R.F.
SEARCHED FOR, NOT FOUND	S.N.F.

REFERENCES

R1 J.C. OGLESBY, R.E. 3230 FIELD BOOK 234, PAGE 35. OGLESBY COLLECTION, MARIN COUNTY FREE LIBRARY

R2 J.C. OGLESBY, R.E. 3230 FIELD BOOK 305, PAGE 16. OGLESBY COLLECTION, MARIN COUNTY FREE LIBRARY

R3 J.C. OGLESBY, R.E. 3230 JOB #5917 ENTILED, "PORTION OF WOOLFE PROP., D ST. SAN RAFAEL CAL., SURVEYED FOR C.V. WHITLATCH," DATED MARCH 1944. OGLESBY COLLECTION, MARIN COUNTY FREE LIBRARY

R4 DEED, D.N. 2019–000933

RECORD OF SURVEY

LANDS OF STOSKI
D.N. 2019-000933, REC. JANUARY 11, 2020
MARIN COUNTY OFFICIAL RECORDS

CITY OF SAN RAFAEL, MARIN COUNTY, CALIFORNIA
SCALE 1"=30' JANUARY 2020

DMG ENGINEERING, INC.
30 OAKVUE CT, PLEASANT HILL, CA 94523
PHONE (925) 787-0463 • FAX (925) 287-8503

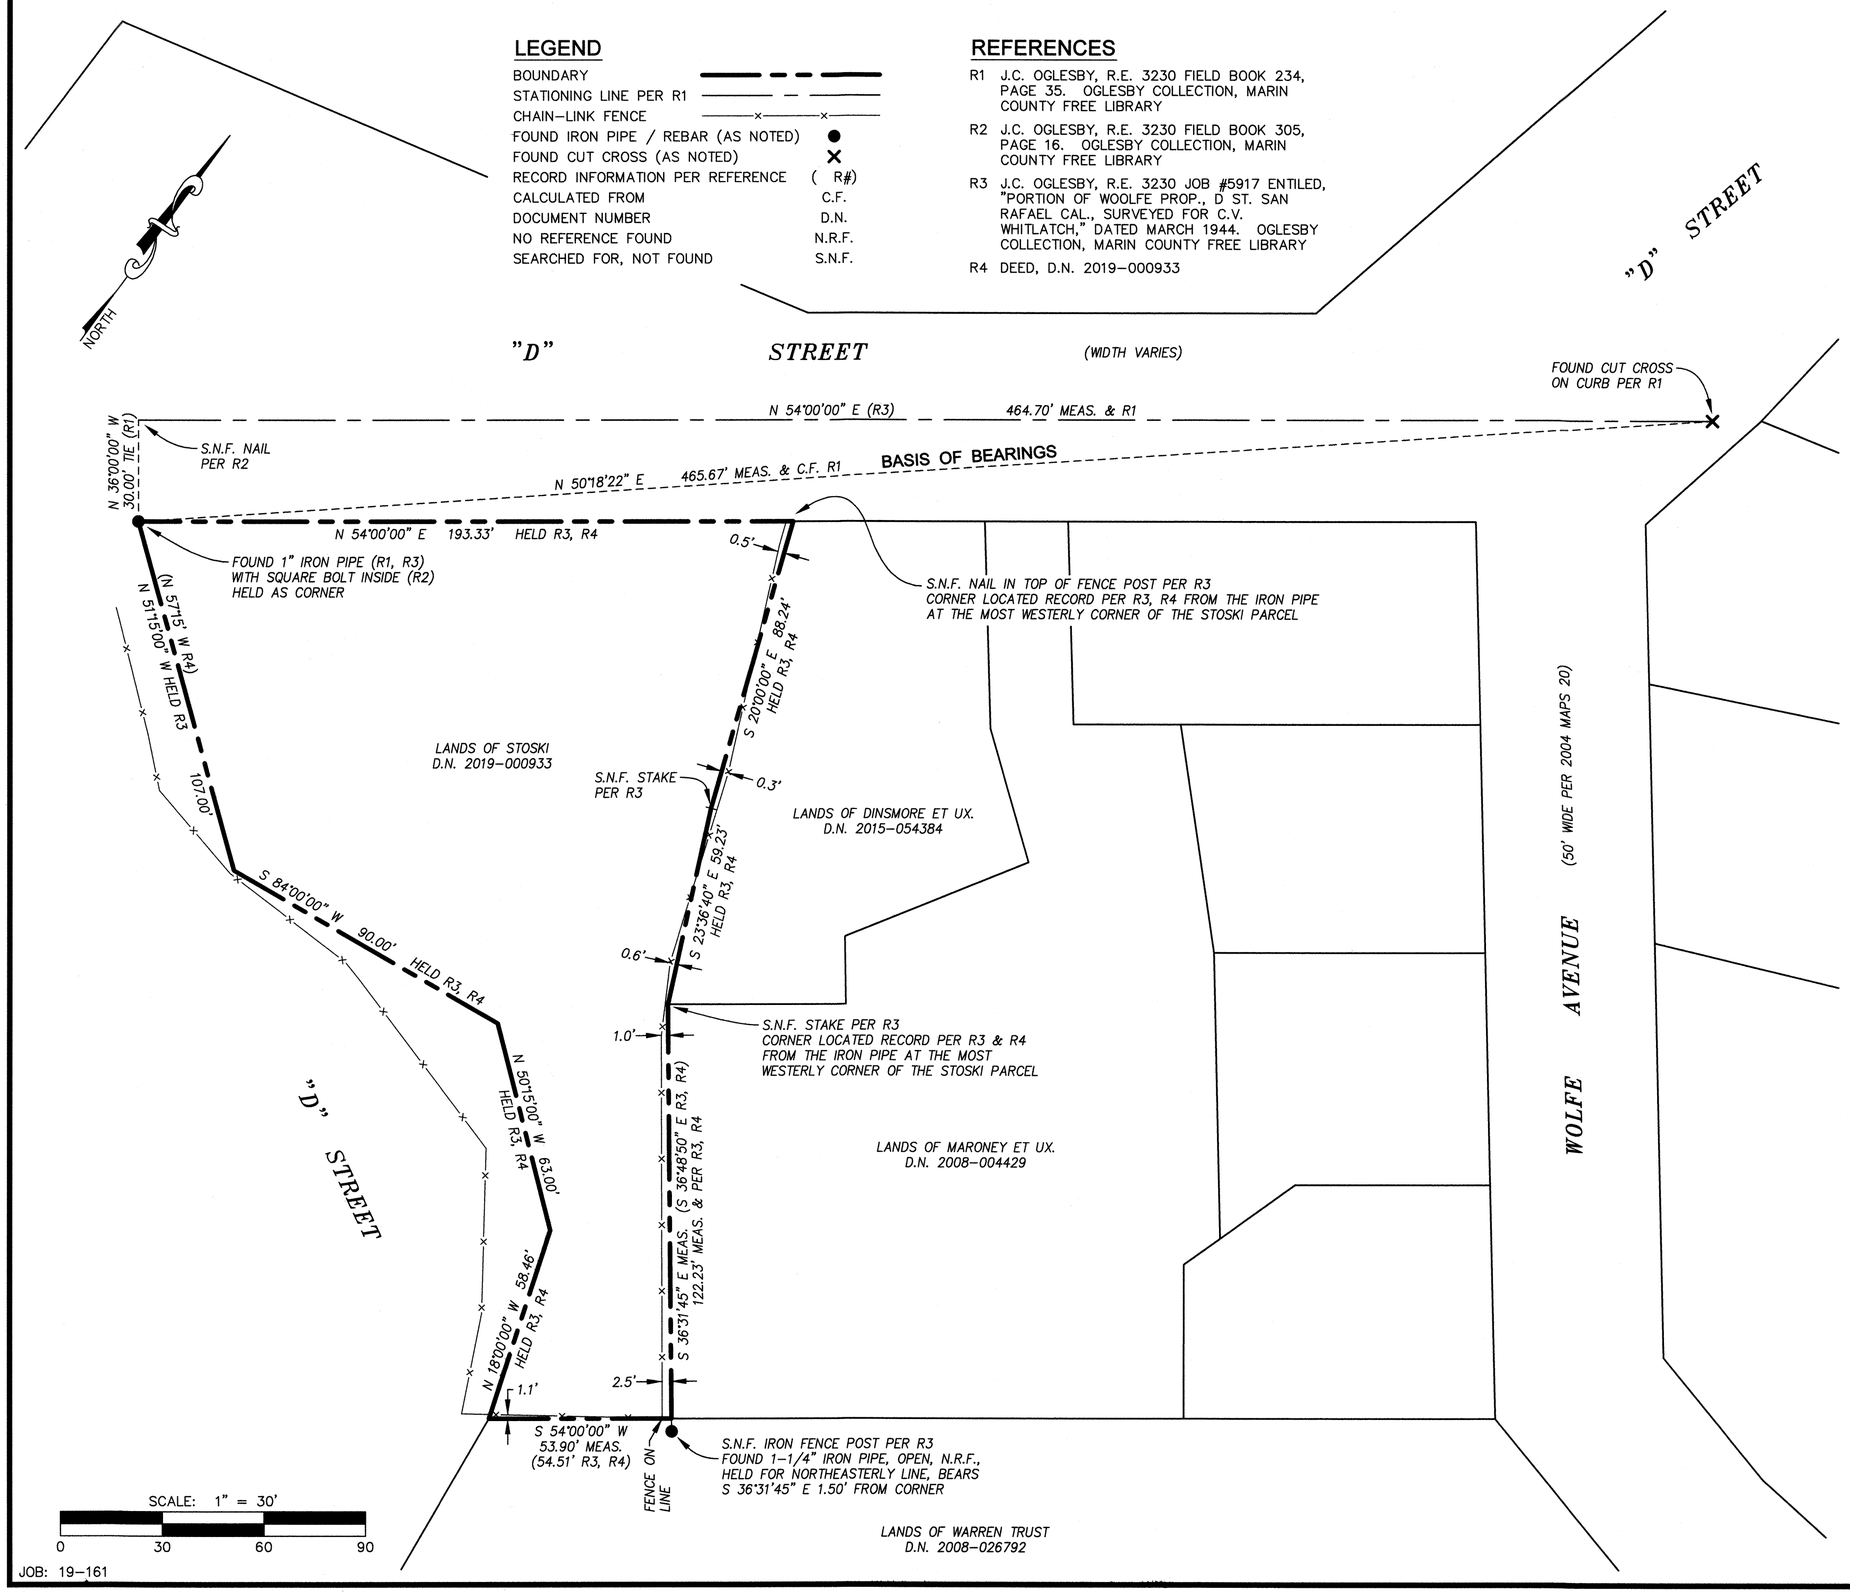

NOTES

1. DIMENSIONS SHOWN HEREON ARE GROUND DISTANCES IN FEET AND DECIMALS THEREOF.
2. MEASURED = RECORD UNLESS NOTED OTHERWISE.
3. EASEMENTS, IF ANY, ARE NOT SHOWN.
4. MONUMENT LOCATIONS MAY BE EXAGGERATED FOR CLARITY.
5. FIELD SURVEYS WERE PERFORMED IN DECEMBER 2019 & JANUARY 2020.
6. NO MONUMENTS WERE SET IN THE COURSE OF THIS SURVEY.
7. THIS RECORD OF SURVEY IS BEING FILED IN COMPLIANCE WITH SECTION 8762 OF THE PROFESSIONAL LAND SURVEYORS' ACT, SUBDIVISION B, PARAGRAPH 4.

BASIS OF BEARINGS

THE CALCULATED BEARING NORTH 50°18'22" EAST USING DATA FROM OGLESBY FIELD BOOK 234, PAGE 35 (R1), TAKEN FROM A FOUND IRON PIPE TO A FOUND CUT CROSS SHOWN THEREIN.

SURVEYOR'S STATEMENT

THIS MAP CORRECTLY REPRESENTS A SURVEY MADE BY ME OR UNDER MY DIRECTION IN CONFORMANCE WITH THE REQUIREMENTS OF THE PROFESSIONAL LAND SURVEYORS' ACT AT THE REQUEST OF TONIA STOSKI IN DECEMBER 2019.

12/11/20

DYLAN M. GONSALVES DATE
P.L.S. 8475

LICENSED LAND SURVEYOR
DYLAN M. GONSALVES
PLS 8475
STATE OF CALIFORNIA

COUNTY SURVEYOR'S STATEMENT

THIS MAP HAS BEEN EXAMINED IN ACCORDANCE WITH SECTION 8766 OF THE PROFESSIONAL LAND SURVEYORS' ACT THIS 16TH DAY OF DECEMBER 2020.

TRACY W. PARK, P.L.S. 8176
COUNTY SURVEYOR

PROFESSIONAL LAND SURVEYOR
TRACY W. PARK
L8176
STATE OF CALIFORNIA

COUNTY RECORDER'S STATEMENT

FILED THIS 18TH DAY OF DECEMBER, 2020 AT 10:45 M. IN BOOK 2020 OF MAPS, AT PAGE 304, AT THE REQUEST OF THE MARIN COUNTY DEPARTMENT OF PUBLIC WORKS.

SERIAL No: 2020-0065436 FEE: $84

SHELLY SCOTT
COUNTY RECORDER

BY:
DEPUTY

JOB: 19–161

A.P.N.: 012-271-01

SHEET 1 OF 1