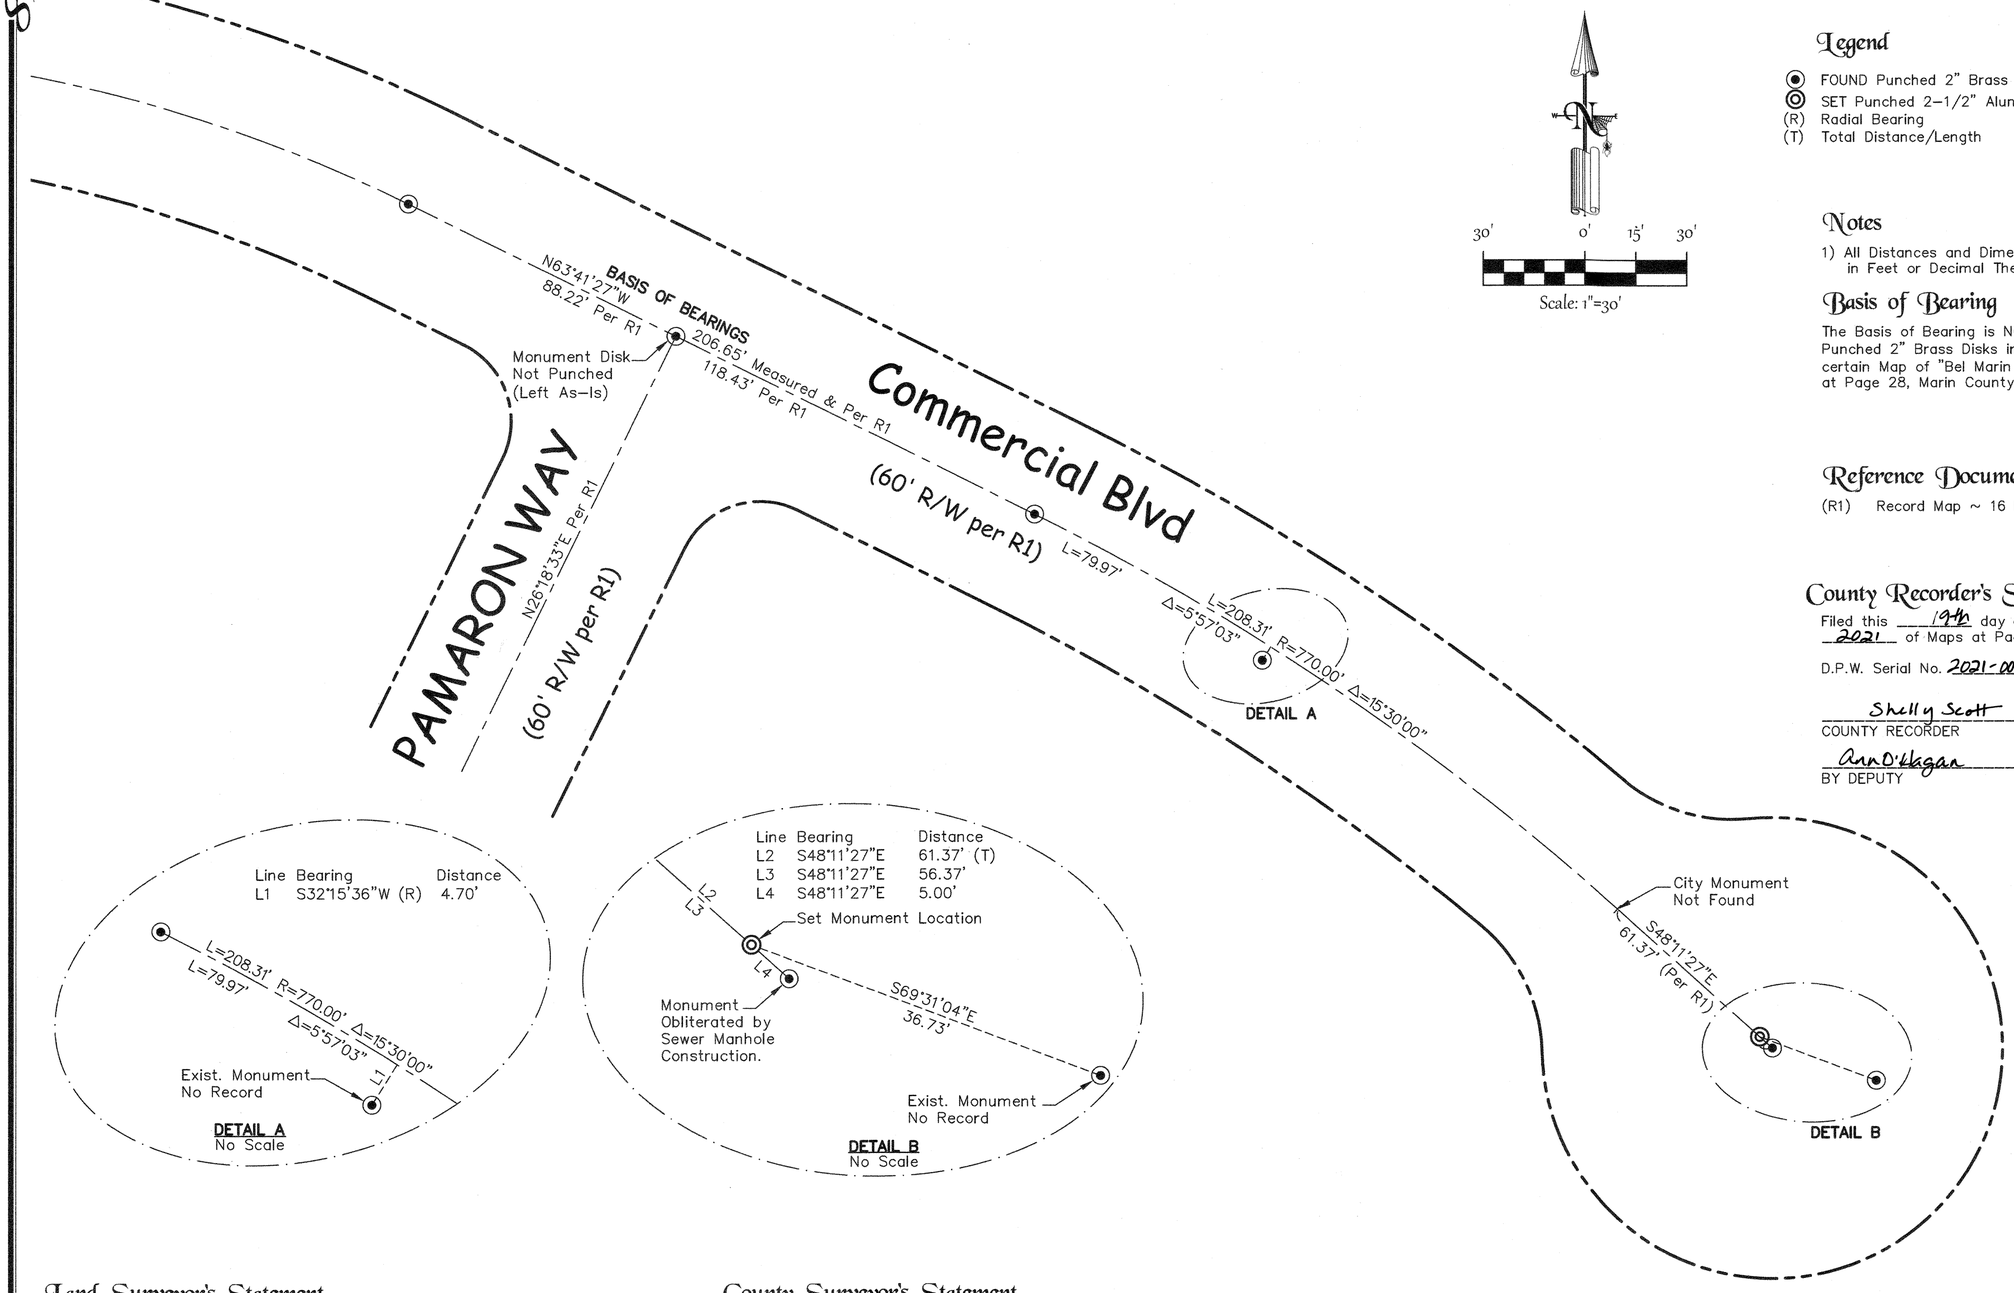

30' 0' 15' 30'

Scale: 1"=30'

Legend

- (●) FOUND Punched 2" Brass Disk in Std. Street Monument Well
- (◎) SET Punched 2-1/2" Alumimum Disk in Std. Street Monument Well
- (R) Radial Bearing
- (T) Total Distance/Length

Notes

1) All Distances and Dimensions shown are in Feet or Decimal Thereof.

Basis of Bearing

The Basis of Bearing is N63°41'27"W 206.65' measured between Found Punched 2" Brass Disks in Std. Street Monument Wells as shown in that certain Map of "Bel Marin Commerce Park Unit 2" filed in Book 16 of Maps at Page 28, Marin County Records.

Reference Documents

(R1) Record Map ~ 16 R.M. 28

County Recorder's Statement

Filed this 19th day of MARCH 2021 at 8:20 AM in Book 2021 of Maps at Page 43 at the request of Marin County

D.P.W. Serial No. 2021-0018832 Fee $84.00

Shelly Scott
COUNTY RECORDER

Ann D'Elgan
BY DEPUTY

Land Surveyor's Statement

This map correctly represents a survey made by me or under my direction in conformance with the requirements of the Professional Land Surveyors' Act at the request of Novato Sanitary District in May, 2020.

Randall T. Willis
Randall T. Willis, PLS 8118
(exp. 12/31/22)

PROFESSIONAL LAND SURVEYOR
RANDALL T. WILLIS
PLS 8118
Exp. 12/31/22
STATE OF CALIFORNIA

County Surveyor's Statement

This map has been examined in accordance with Section 8766 of the Professional Land Surveyors' Act this 17TH day of MARCH ~~2020~~ 2021

T.W. Park
TRACY W. PARK PLS 8176,
COUNTY SURVEYOR

PROFESSIONAL LAND SURVEYOR
TRACY W. PARK
NO. 8176
STATE OF CALIFORNIA

Record of Survey
Commercial Boulevard Monument Re-Location

Portions of Commercial Boulevard as shown on that Certain Map "Map of Bel Marin Commerce Park Unit 2" Filed in Book 16 of Maps at Page 28 Marin County Records

City of Novato Marin County California

Willis Land Surveying
1656 Acapulco Court Petaluma Ca 94954
(707) 529-5079 (415) 302-4879
rwilliswpls@gmail.com

APN 157-431

Scale: 1"=30'

Sheet 1 of 1