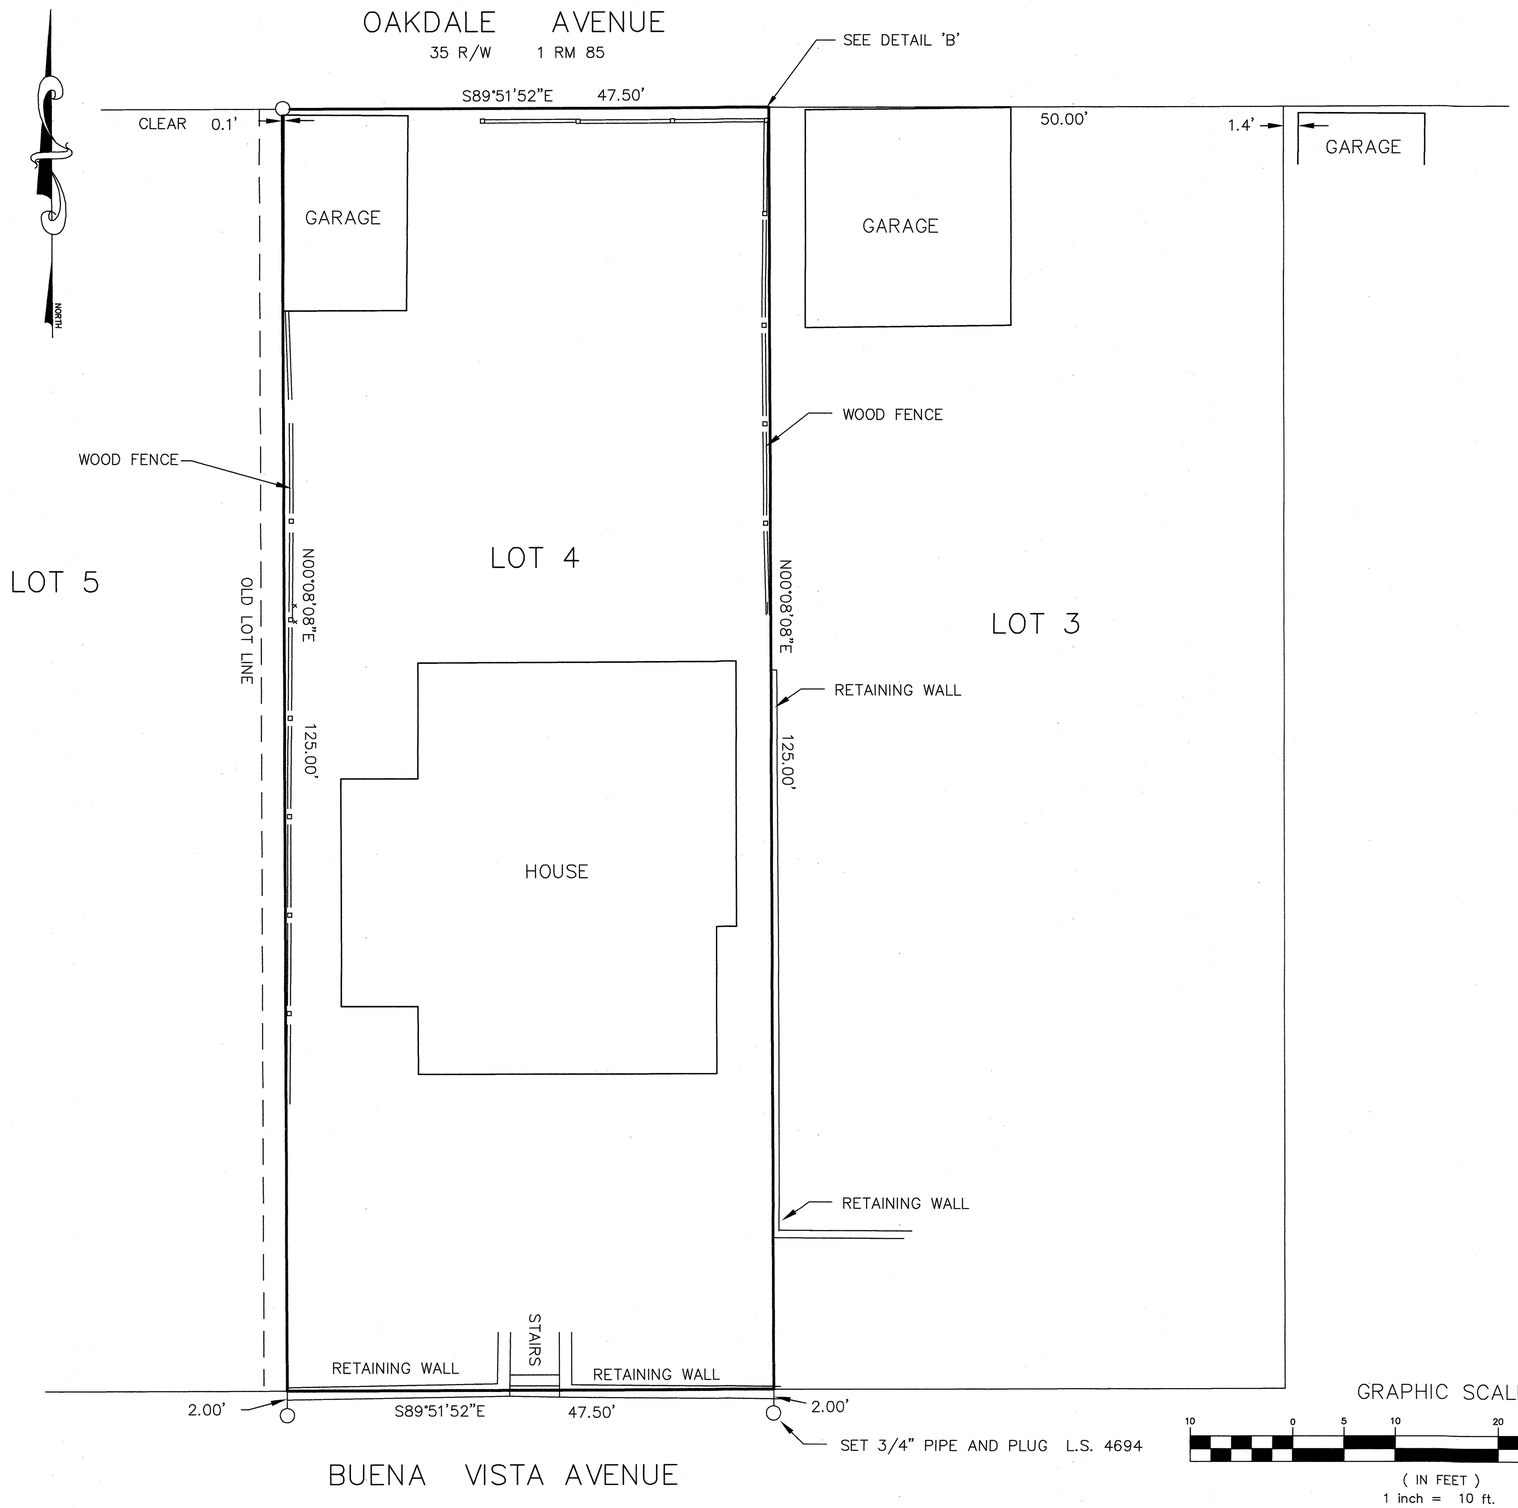

LEGEND

SURVEYED BOUNDARY

SET NAIL & TAG STAMPED PLS 4694, UNLESS NOTED OTHERWISE

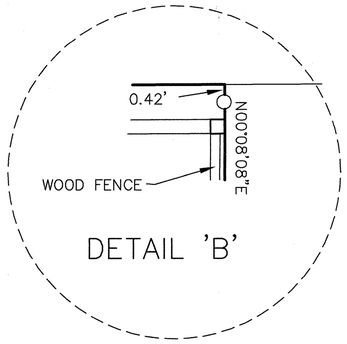

GRAPHIC SCALE

10 0 5 10 20 40

(IN FEET)
1 inch = 10 ft.

RECORD OF SURVEY

LANDS OF

LANDS OF LARISSA K. ROESCH FAMILY TRUST

D.N. 2023–009648

BEING A PORTION OF LOT NO.4 IN BLOCK 3
MAP OF LYON AND HOAG'S SUBDIVISION
OF SUNNYSIDE TRACT, MILL VALLEY
1 RM 132

CITY OF MILL VALLEY MARIN COUNTY CALIFORNIA

LAWRENCE P. DOYLE
LAND SURVEYOR/CIVIL ENGINEER
100 HELENS LANE MILL VALLEY, CA 94941 (415) 388–9585

DATE: 9–10–2024 SHEET 2 OF 2 A.P.N. 029–181–05
SCALE: 1"=10' JOB No. 3088