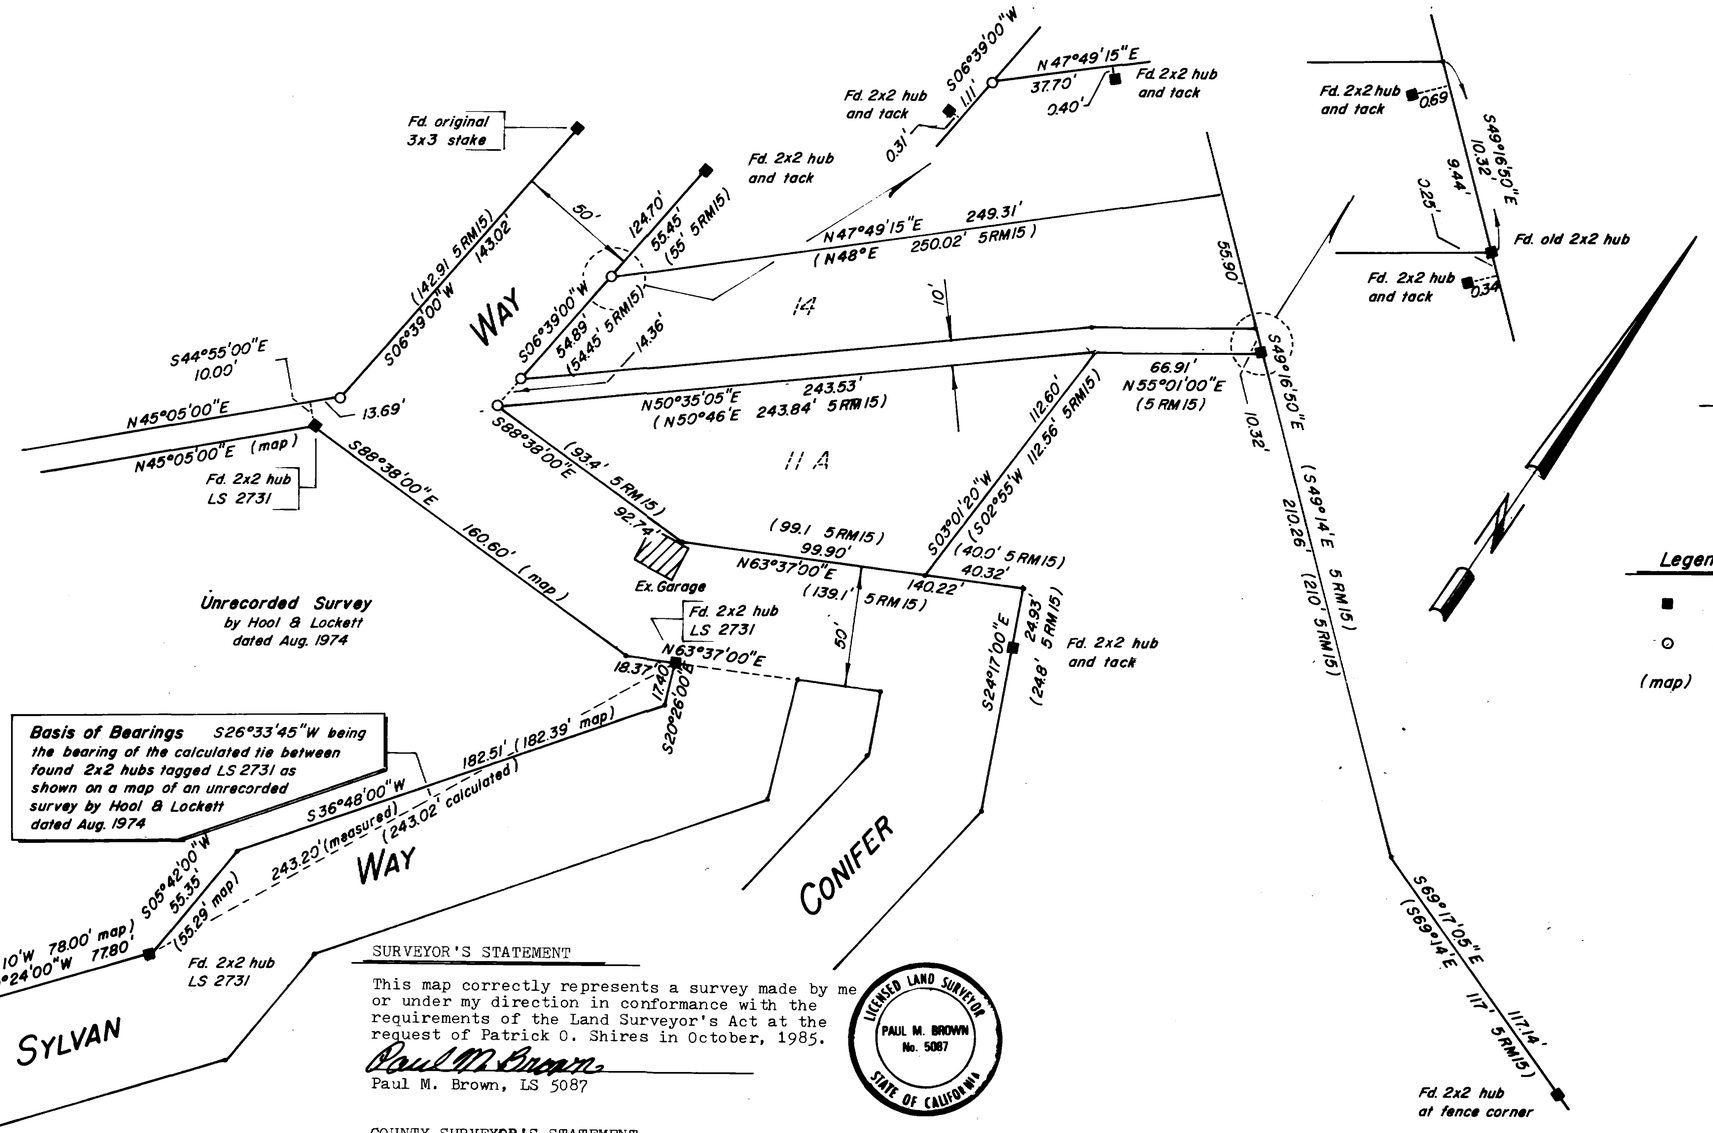

Unrecorded Survey by Hool & Lockett dated Aug. 1974

Basis of Bearings S26°33'45"W being the bearing of the calculated tie between found 2x2 hubs tagged LS 2731 as shown on a map of an unrecorded survey by Hool & Lockett dated Aug. 1974

LOCATION MAP

N.T.S.

Legend:

- ■ Found Monument As Shown
- ⊙ Set 3/4" Iron Pipe tagged LS 5087
- (map) Unrecorded Survey by Hool & Lockett dated August 1974

SURVEYOR'S STATEMENT

This map correctly represents a survey made by me or under my direction in conformance with the requirements of the Land Surveyor's Act at the request of Patrick O. Shires in October, 1985.

Paul M. Brown

Paul M. Brown, LS 5087

LICENSED LAND SURVEYOR — PAUL M. BROWN No. 5087 — STATE OF CALIFORNIA

COUNTY SURVEYOR'S STATEMENT

This map has been examined in accordance with Section 8766 of the Land Surveyor's Act this 29 day of November, 1985

County Surveyor

Charles E. Murphy

Deputy

REGISTERED PROFESSIONAL ENGINEER — CHARLES E. MURPHY No. 18,652 — CIVIL — STATE OF CALIFORNIA

RECORDER'S CERTIFICATE

Filed this 19th day of NOVEMBER, 1985, at 2:00 P.M. in Book 21 of Surveys at Page 9, at the request of the County Surveyor
Serial number 85-51111 Fee $6.00

James J. Del Bono

County Recorder

C. Lewis

Deputy

RECORD OF SURVEY

A PORTION OF CONIFER WAY AS SHOWN ON "MAP NO. 5 OF WOODACRE" RECORDED IN BOOK 5 OF RECORD MAPS AT PAGE 15, MARIN COUNTY RECORDS

WOODACRE, MARIN COUNTY, CALIFORNIA

Scale: 1"=40' Date: October 1985

adobe ASSOCIATES
345 S. McDOWELL BLVD., SUITE 502
PETALUMA, CA 94952

AP Book 172, Page 14&24 Job 85058 Sheet 1 of 1

Can 5853