Legend and Notes:

- ● = Found railroad spike
- ⊡ = Set 2"x2" hub and tack
- Fd = Found
- R.R.S. = Railroad spike
- Mon. = Monument
- I.P. = Iron pipe
- ( ) = Record data: 5 R.M. 68
- Meas = Measured
- All distances are in feet and decimals thereof.
- Basis of Bearings is N6°30'10"E between found R.R.S. Mons. in Golden Gate Ave., as shown.

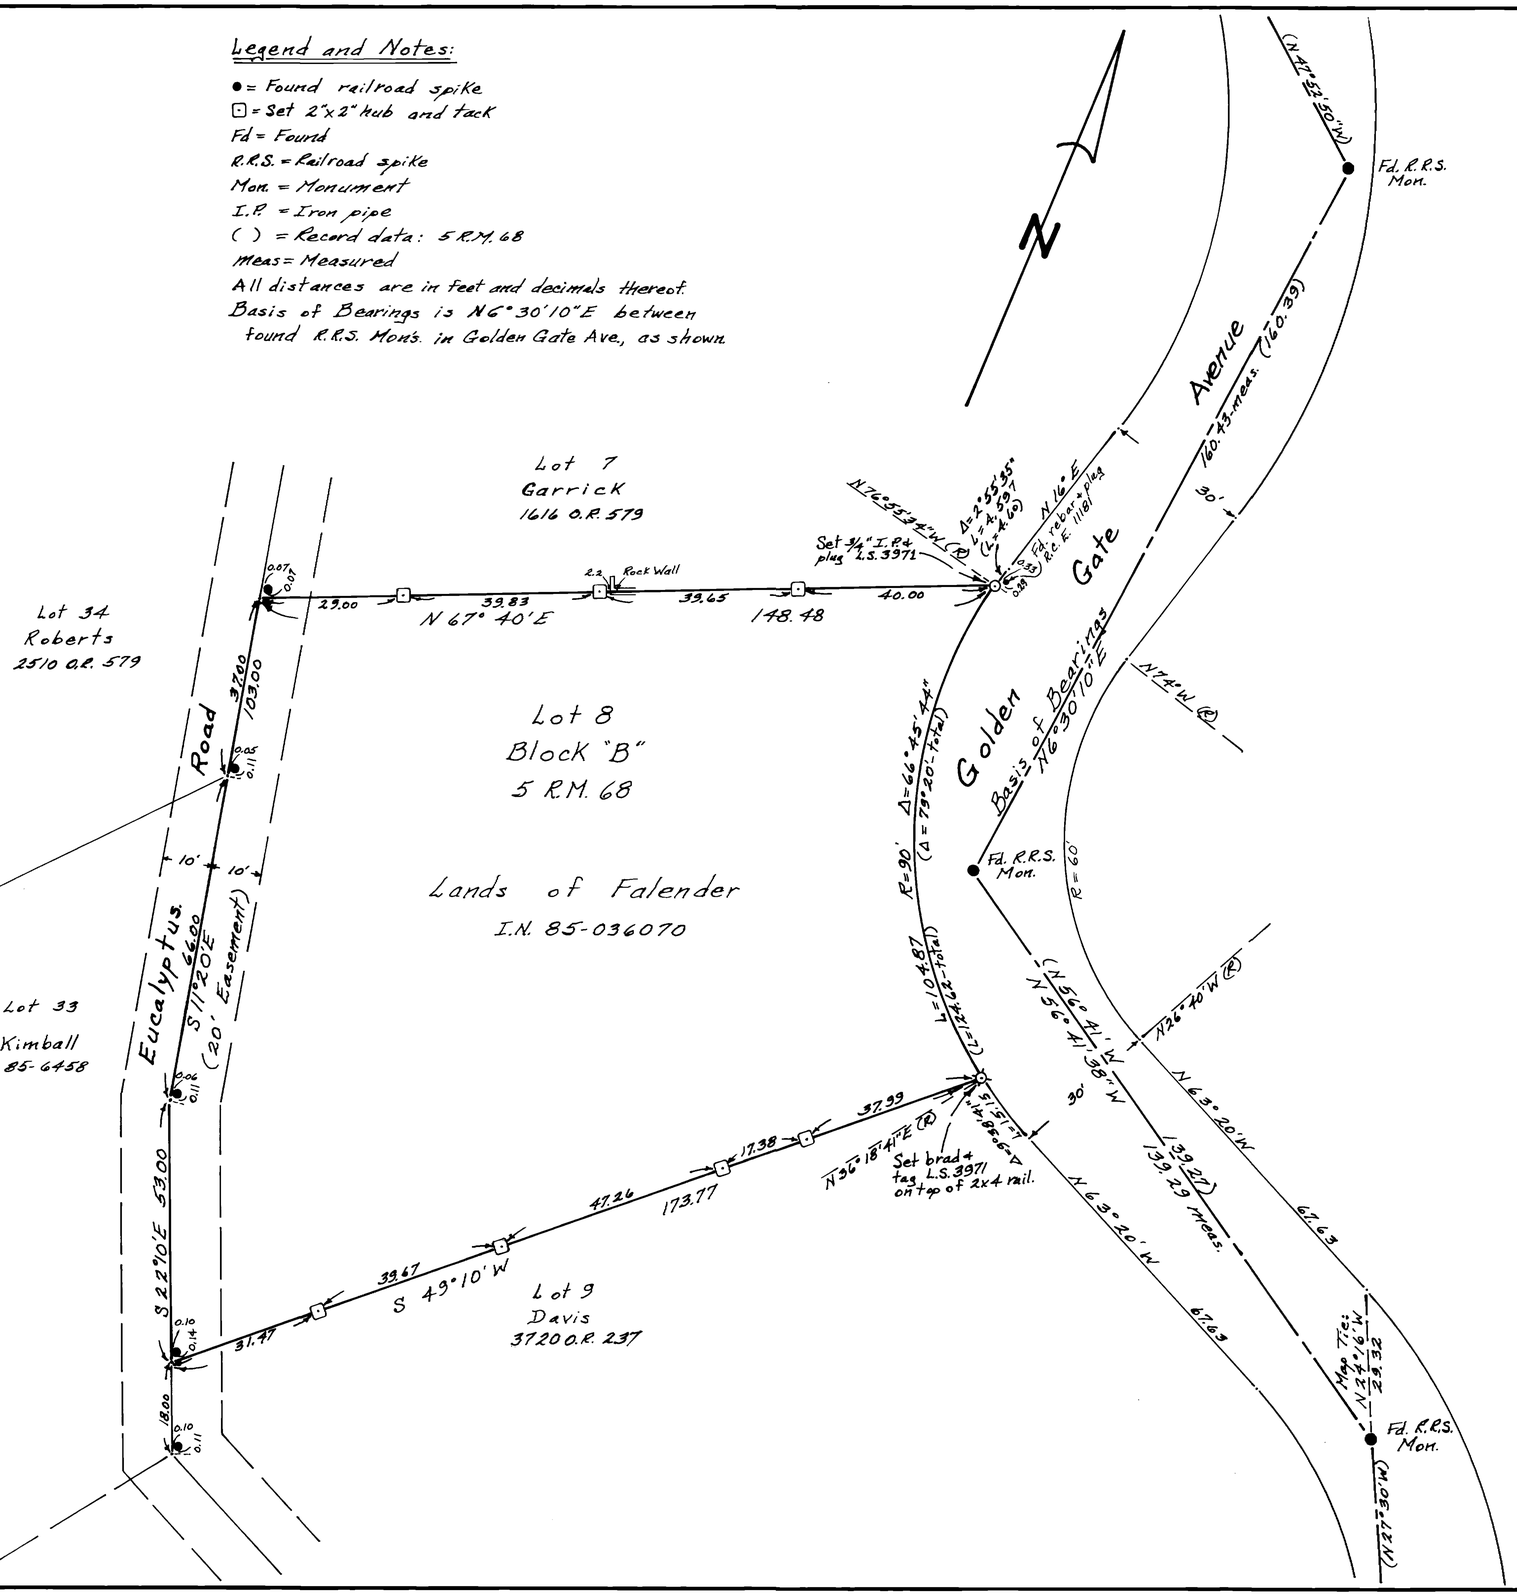

SURVEYOR'S STATEMENT

This map correctly represents a survey made by me or under my direction in conformance with the requirements of the Land Surveyor's Act at the request of Fredrick J. Falender in October 1985

Edwin B. Gardner
Edwin B. Gardner, L.S. 3971

LICENSED LAND SURVEYOR · EDWIN B. GARDNER · No. 3971 · STATE OF CALIFORNIA

COUNTY SURVEYOR'S STATEMENT

This map has been examined in accordance with Section 8766 of the Land Surveyor's Act this 18th day of November, 1985

County Surveyor

Deputy: Charles E. Murphy

REGISTERED PROFESSIONAL ENGINEER · CHARLES L. MURPHY · No. 18,652 · CIVIL · STATE OF CALIFORNIA

RECORDER'S CERTIFICATE

Filed this 19th day of NOVEMBER, 1985
at 8:00 A.m. in Book 21 of SURVEYS
at page 11 at the request of the Dept. of Public Works.
Serial No. 85-51113 Fee $6.00

James J. Del Bon
County Recorder

By Deputy: C. Lewis

RECORD OF SURVEY

Lands of Falender
I.N. 85-036070

Lot 8, Block "B", 5 R.M. 68, Map of Re-Subdivision of a part of
The City of Belvedere
Marin County California

Scale: 1" = 20' October 1985

Rhodes and Gardner, Inc.
319 Miller Ave.
Mill Valley, California
A.P. 60-162-02

Sheet 1 of 1

Can 5835