


NOTES :-

- ◎ INDICATES ½" IRON PIPE & TAG "LS 2738" SET.
- ● INDICATES STANDARD COUNTY STREET MONUMENT FOUND.

MERIDIAN BASED ON BEARING OF N29°47'48"W ALONG ℄ OF MESA ROAD AS DEFINED BY FOUND MONUMENTS & AS SHOWN ON 11 O.S. 98.

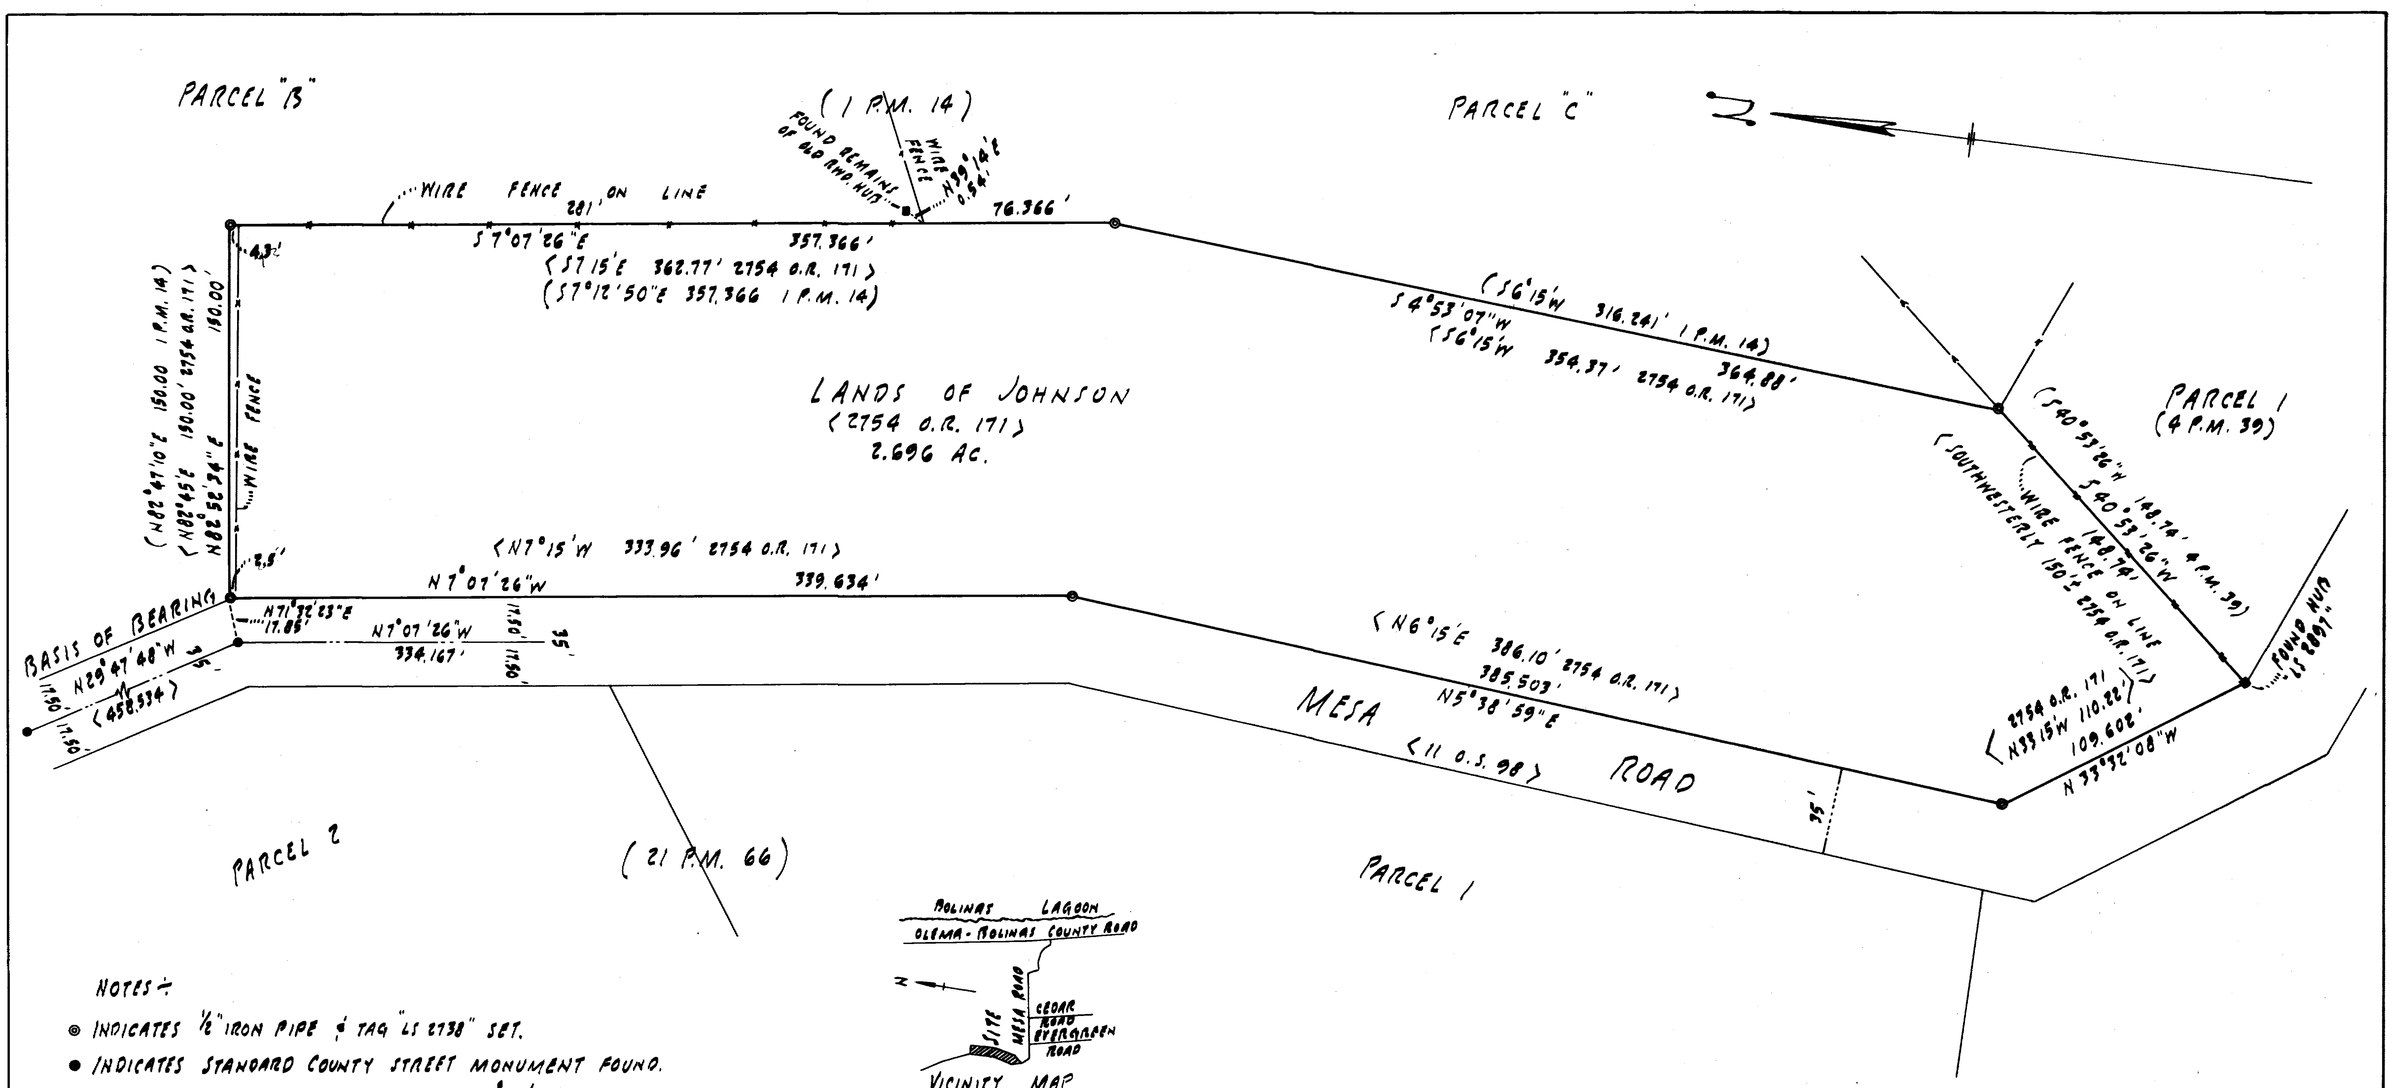


VICINITY MAP
NO SCALE

## SURVEYOR'S STATEMENT

THIS MAP CORRECTLY REPRESENTS A SURVEY MADE BY ME OR UNDER MY DIRECTION IN CONFORMANCE WITH THE REQUIREMENTS OF THE LAND SURVEYORS ACT AT THE REQUEST OF GERALD JOHNSON IN AUGUST 1985.

SIGNED William O. Lockett Jr.
WILLIAM O. LOCKETT, JR. - L.S. 2738

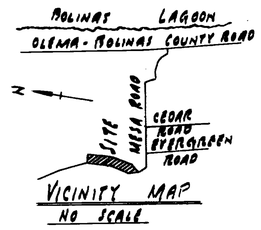LICENSED LAND SURVEYOR WILLIAM O. LOCKETT JR. No. 2738 STATE OF CALIFORNIA

## COUNTY SURVEYOR'S STATEMENT

THIS MAP HAS BEEN EXAMINED IN ACCORDANCE WITH SECTION 8766 OF THE LAND SURVEYORS ACT THIS 11th DAY OF December 1985.

SIGNED Charles E. Murphy
COUNTY SURVEYOR - C.E. DEPUTY

REGISTERED PROFESSIONAL ENGINEER CHARLES E. MURPHY No. 18,652 CIVIL STATE OF CALIFORNIA

## RECORDER'S CERTIFICATE

FILED THIS 11th DAY OF DECEMBER 1985 AT 2:15 P.M. IN BOOK 21 OF SURVEYS AT PAGE 14
AT THE REQUEST OF D.P.W. SERIAL Nº 85-56234 FEE $6.00

James J. Del Bon — C. Lewis
COUNTY RECORDER — DEPUTY

# RECORD OF SURVEY OF
## LANDS OF GERALD C. JOHNSON (2754 O.R. 171)
## ADJOINING PARCELS "B", "C" - 1 P.M. 14 AND PARCEL 1 - 4 P.M. 39
## BOLINAS - MARIN COUNTY - CALIF.

SCALE - 1" = 40' SHEET 1 OF 1 SHEET SEPT. 1985

WILLIAM O. LOCKETT, JR.
LIC. LAND SURVEYOR

Lan 3866

#4640
188-170-21