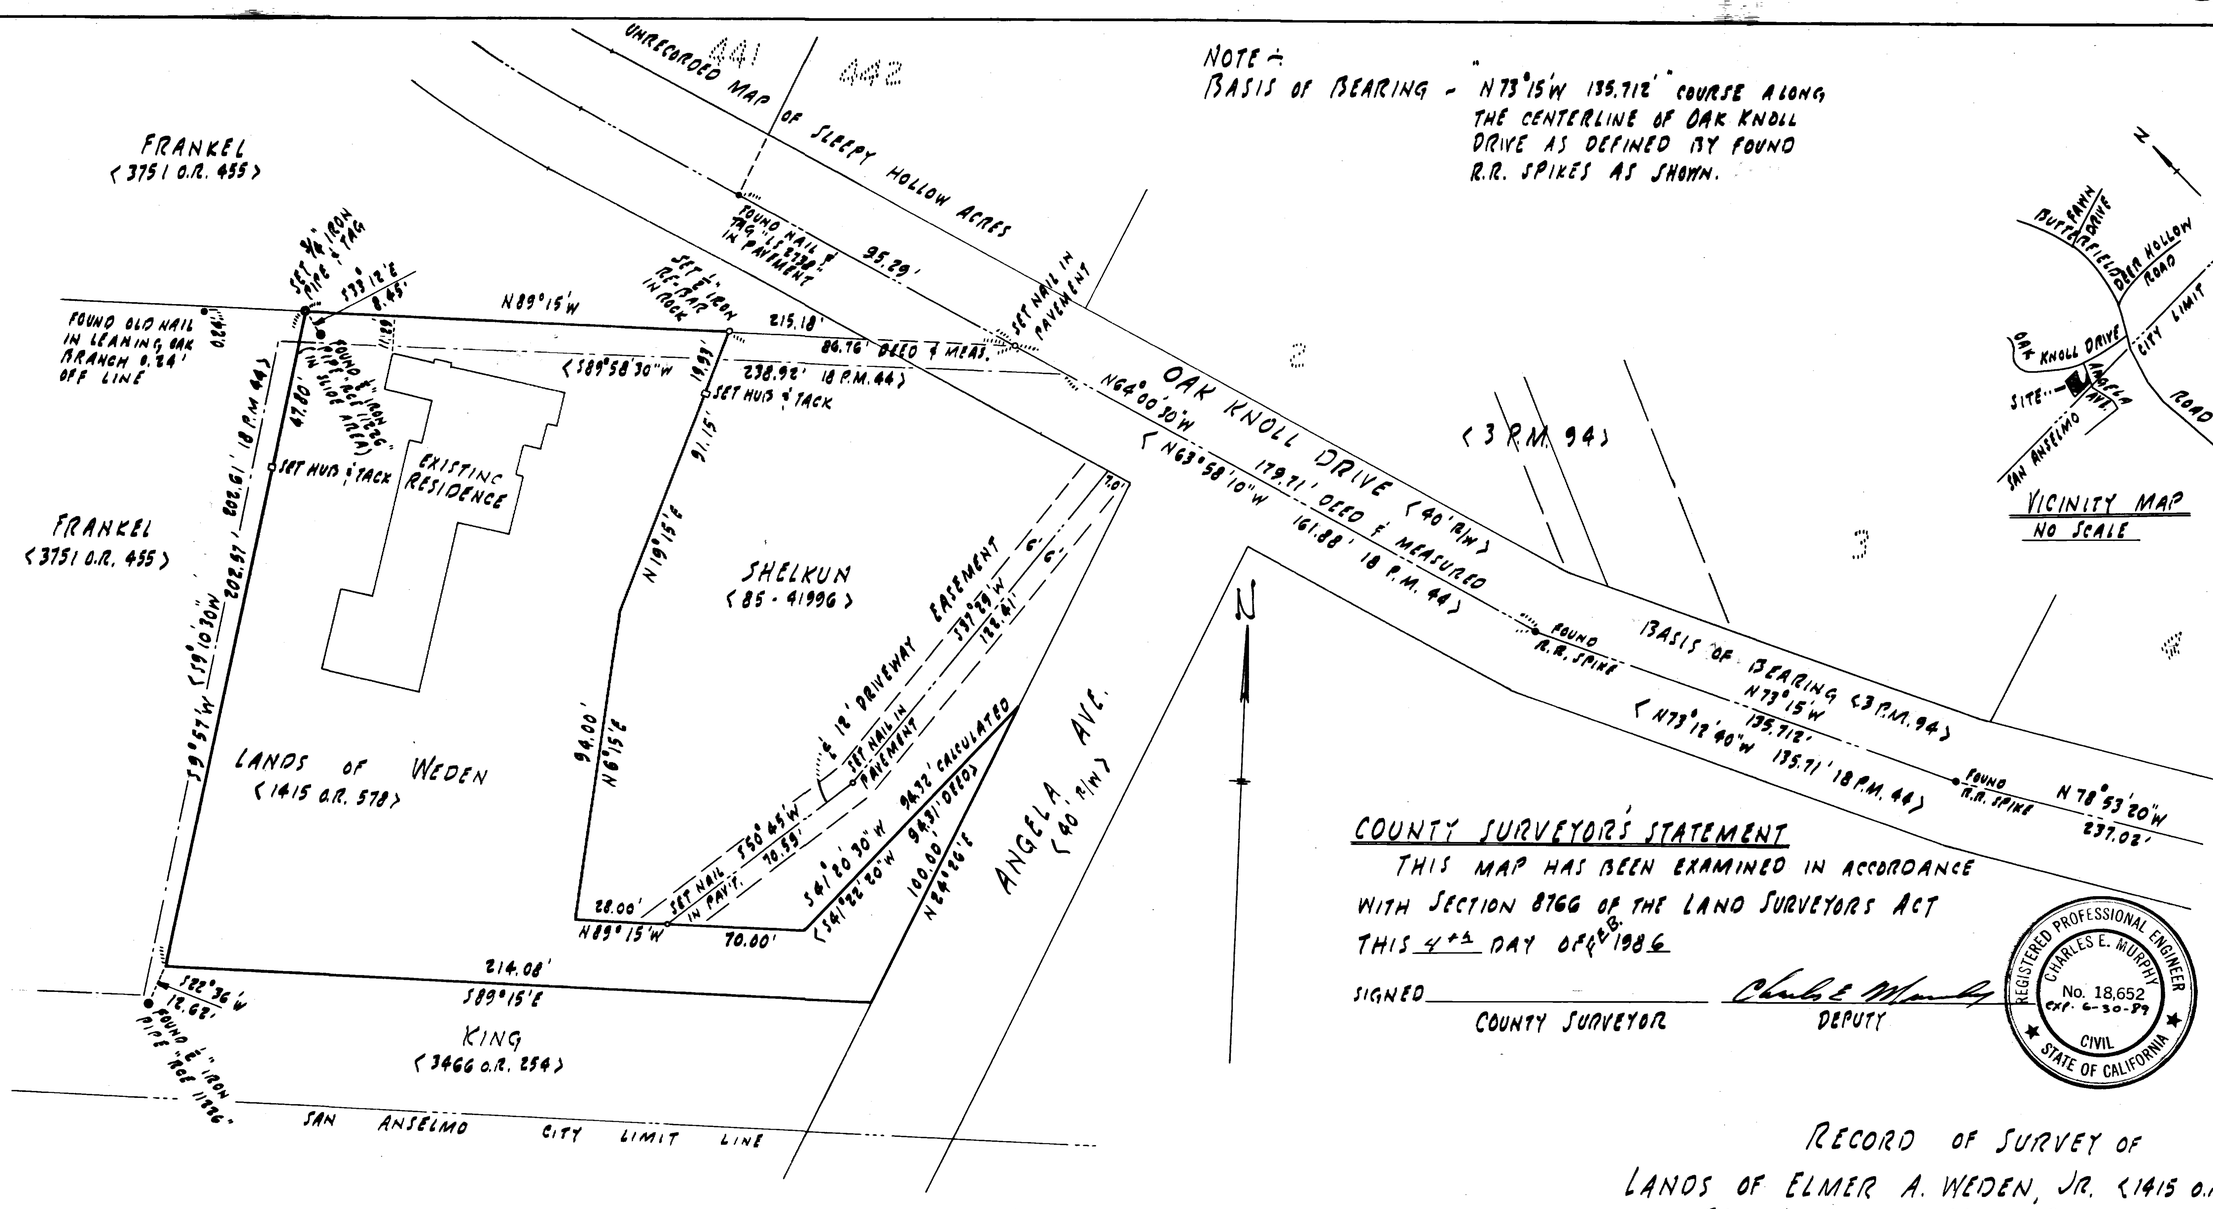

NOTE :
BASIS OF BEARING - "N 73°15'W 135.712'" COURSE ALONG THE CENTERLINE OF OAK KNOLL DRIVE AS DEFINED BY FOUND R.R. SPIKES AS SHOWN.

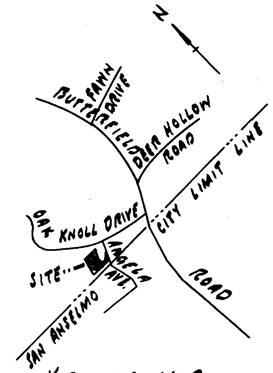

VICINITY MAP
NO SCALE

COUNTY SURVEYOR'S STATEMENT

THIS MAP HAS BEEN EXAMINED IN ACCORDANCE WITH SECTION 8766 OF THE LAND SURVEYORS ACT THIS 4th DAY OF Feb. 1986

SIGNED _____ COUNTY SURVEYOR Charles E. Murphy DEPUTY

REGISTERED PROFESSIONAL ENGINEER CHARLES E. MURPHY No. 18,652 exp. 6-30-89 CIVIL STATE OF CALIFORNIA

SURVEYOR'S STATEMENT

THIS MAP CORRECTLY REPRESENTS A SURVEY MADE BY ME OR UNDER MY DIRECTION IN CONFORMANCE WITH THE REQUIREMENTS OF THE LAND SURVEYORS ACT AT THE REQUEST OF ELMER A. WEDEN IN OCTOBER, 1985.

SIGNED William O. Lockett Jr.
WILLIAM O. LOCKETT, JR. - L.S. 2738

REGISTERED LAND SURVEYOR WILLIAM O. LOCKETT No. 2738 STATE OF CALIFORNIA

RECORDER'S CERTIFICATE

FILED THIS 6th DAY OF February 1986
AT 8:00 A.M. IN BOOK 21 OF SURVEYS AT PAGE 27
AT THE REQUEST OF D.P.W.
SERIAL Nº 86-6612 Fee $6.00

James J. Dal Bon COUNTY RECORDER Teresa C. Wood DEPUTY

RECORD OF SURVEY OF

LANDS OF ELMER A. WEDEN, JR. (1415 O.R. 578)
NEAR SAN ANSELMO - MARIN COUNTY - CALIF.

SCALE - 1" = 30' Nº 4647 JAN. 1986

SHEET 1 OF 1 SHEET

WILLIAM O. LOCKETT, JR.
LIC. LAND SURVEYOR

CALIFORNIA LAND SURVEYORS ASSOCIATION 1986 MARIN CHAPTER

Can 5894

#4647
176-192.01