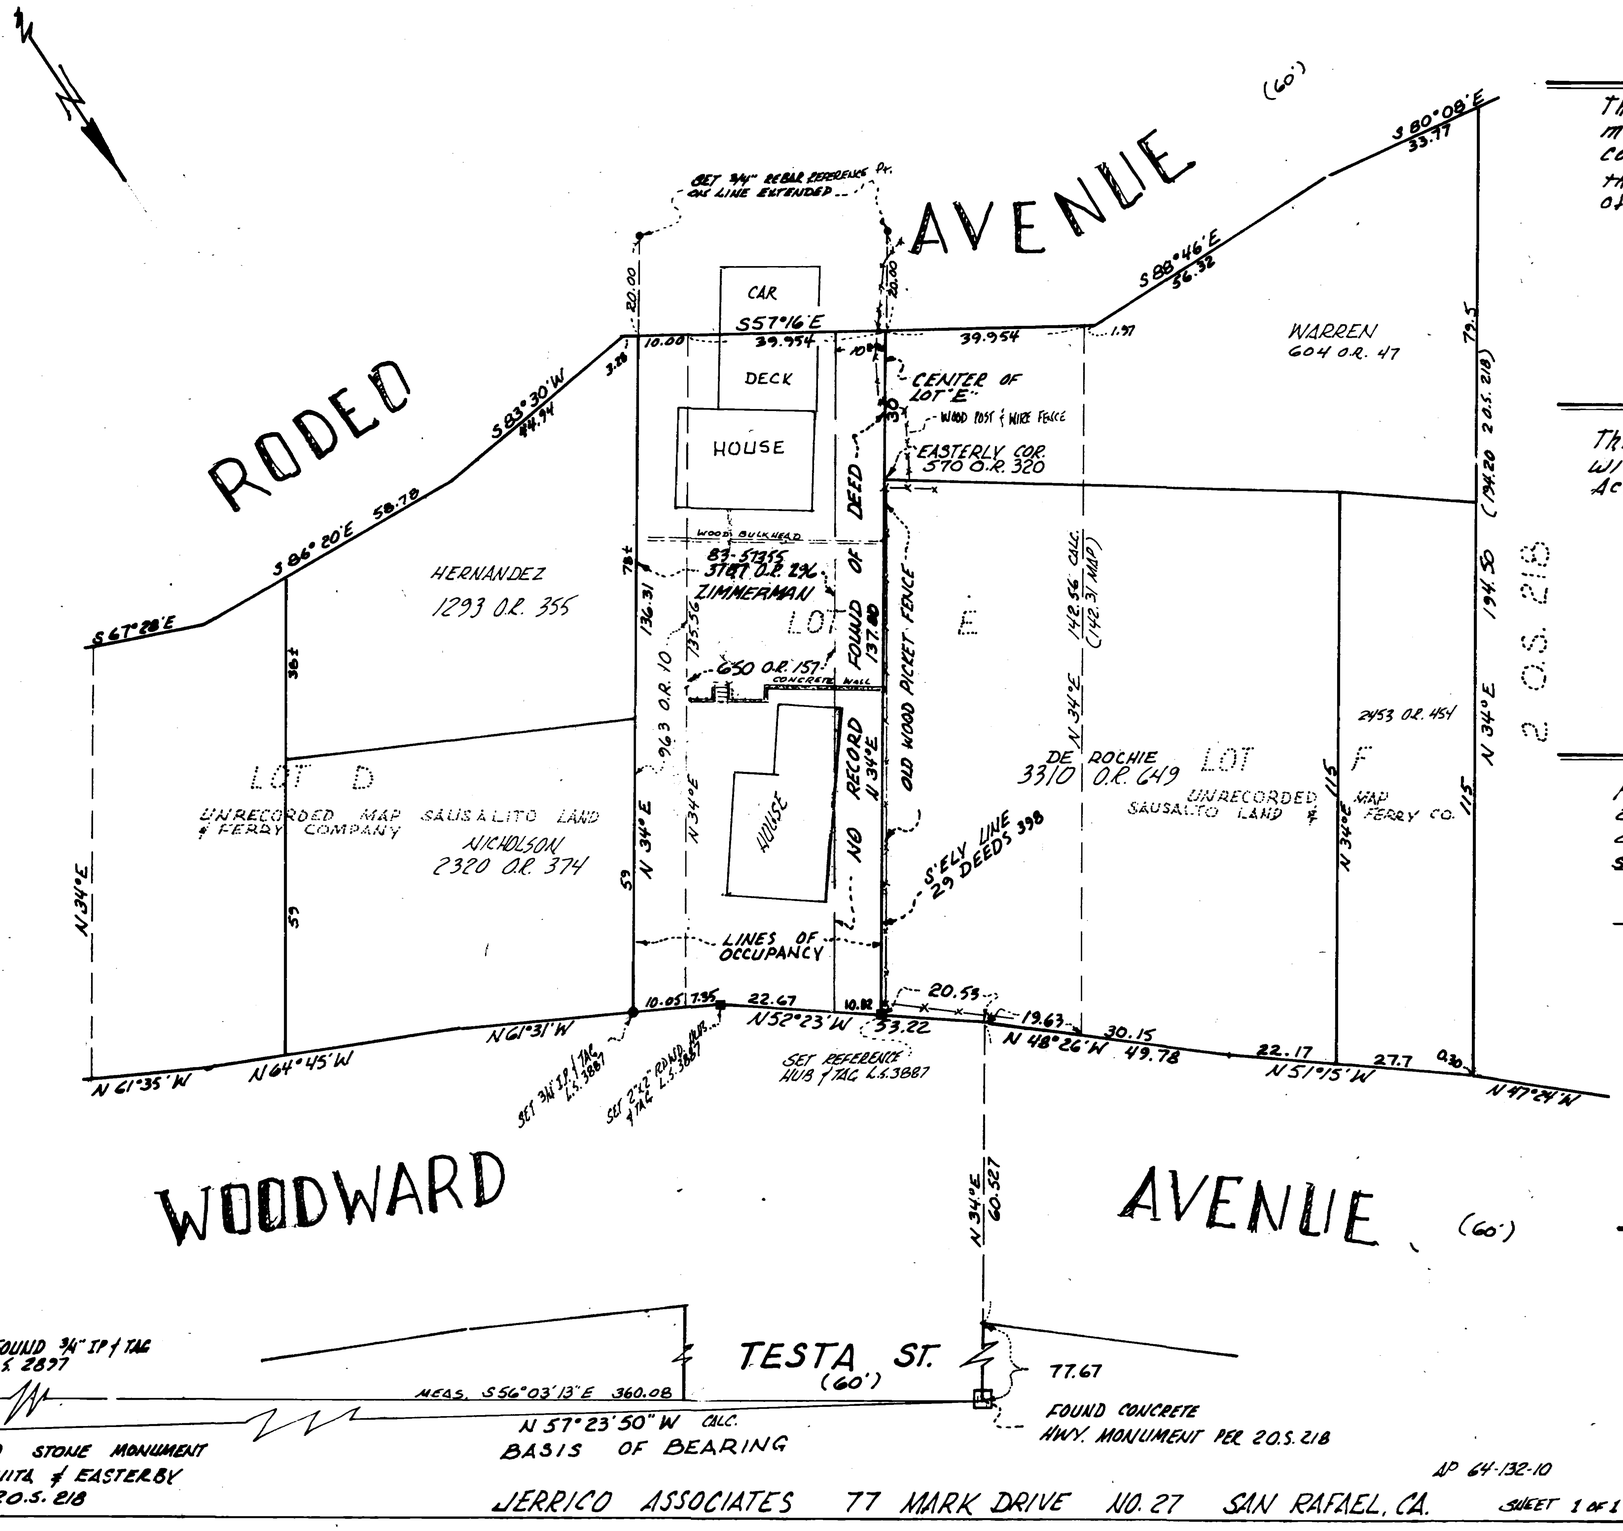

SURVEYOR'S STATEMENT

This map correctly represents a survey made by me or under my direction in conformance with the requirements of the Land Surveyor's Act at the request of GERALDINE L. GEORGE in OCTOBER 1985

JEROME EDWARD ZIBRUNAS L.S. No. 3887 — LICENSED LAND SURVEYOR — STATE OF CALIFORNIA

COUNTY SURVEYOR'S STATEMENT

This map has been examined in accordance with section 8766 of the Land Surveyors' Act this 25th day of February, 1986

CHARLES E. [illegible] No. 18,652 Exp. 6-30-89 — REGISTERED PROFESSIONAL ENGINEER — CIVIL — STATE OF CALIFORNIA

COUNTY SURVEYOR

DEPUTY

RECORDER'S CERTIFICATE

Filed this 25th day of FEBRUARY 1986 at 3:00 P.M. in Book 21 of SURVEYS at page 29, at the request of D.P.W.

SERIAL NO. 86-9865 FEE: $6.00

C. Lewis DEPUTY

JAMES DAL BON COUNTY RECORDER

ALL DIMENSIONS ARE IN FEET & DECIMALS THEREOF

RECORD OF SURVEY

PORTION OF LOTS 1 & 2, BLOCK 68 OFFICIAL MAP LANDS & THE SAUSALITO LAND AND FERRY COMPANY — RACK 1 PULL 9

BEING A PORTION OF THE SUBDIVISION THEREOF.

TOWN OF SAUSALITO, COUNTY OF MARIN, CA.

OCTOBER 1985, NO. 6397 SCALE: 1" = 20'

AP 64-132-10

JERRICO ASSOCIATES 77 MARK DRIVE NO. 27 SAN RAFAEL, CA. SHEET 1 OF 1

San 5901