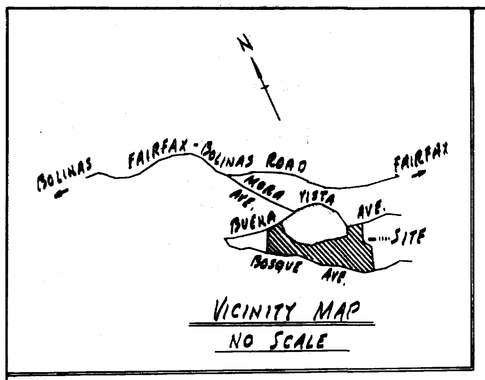

VICINITY MAP
NO SCALE

NOTE ÷
MERIDIAN BASED ON 10 P.M. 74

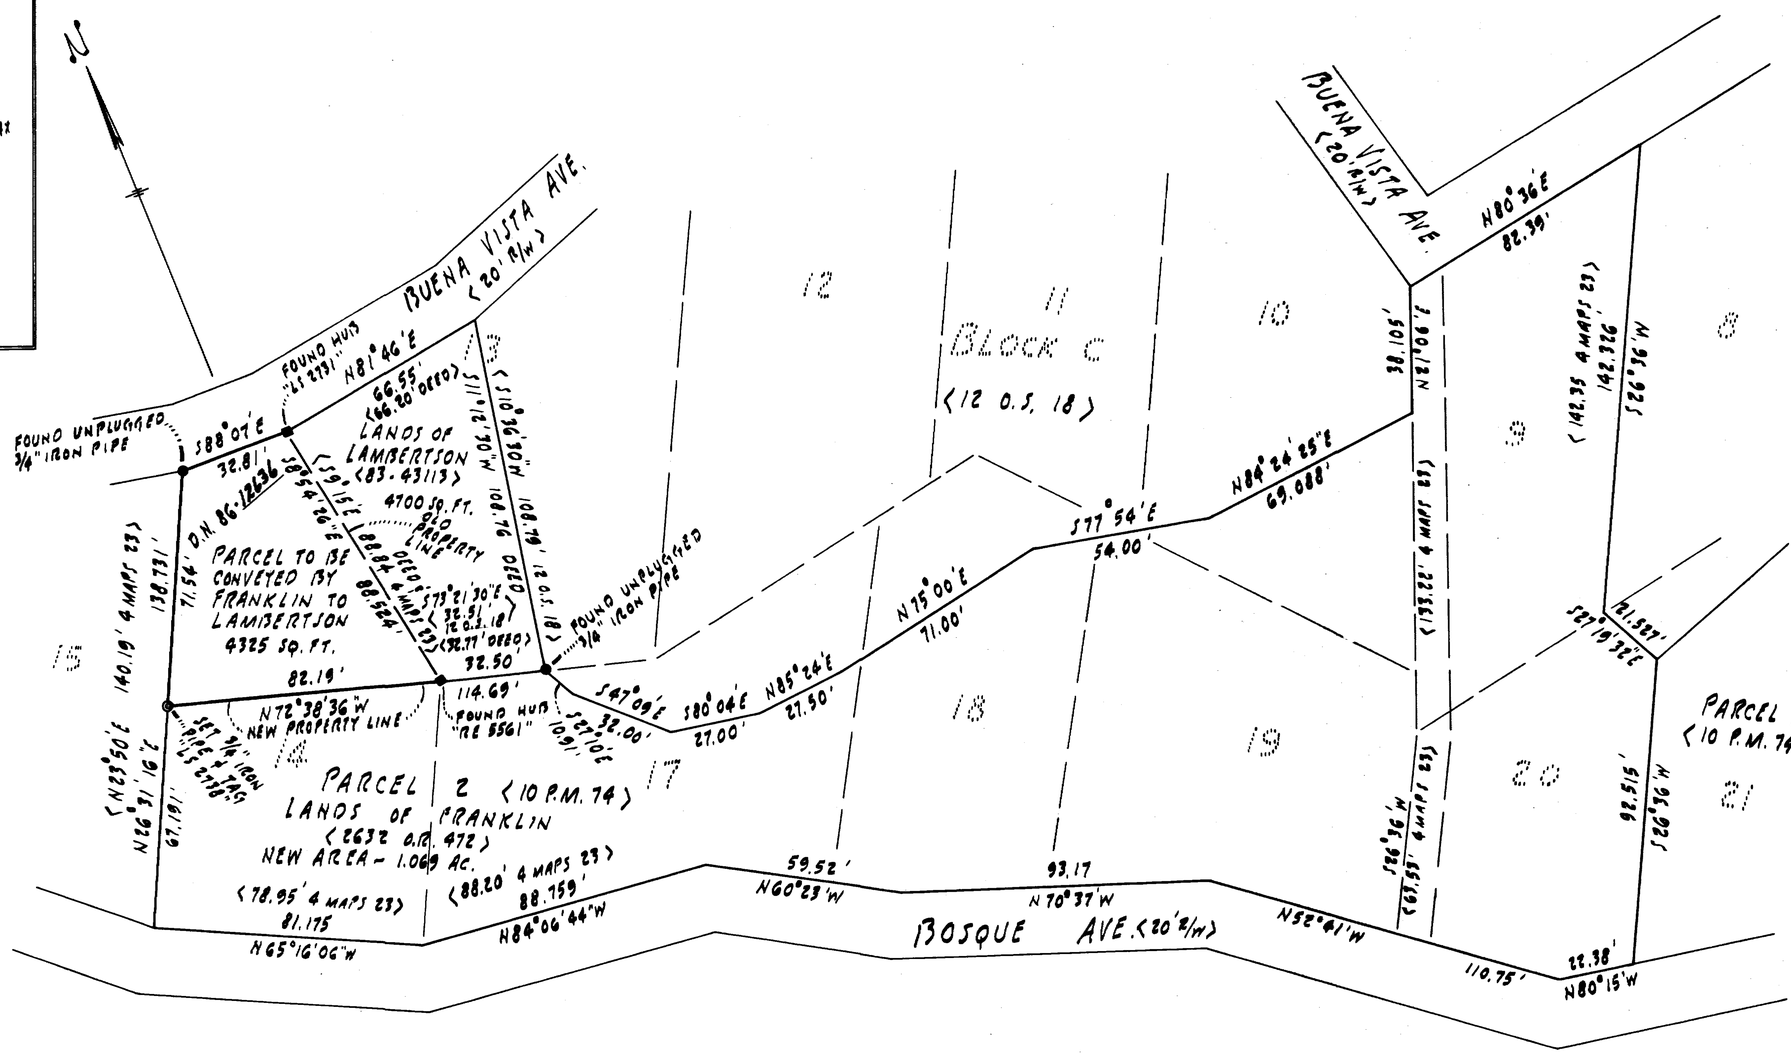

SURVEYOR'S STATEMENT

THIS MAP CORRECTLY REPRESENTS A SURVEY MADE BY ME OR UNDER MY DIRECTION IN CONFORMANCE WITH THE REQUIREMENTS OF THE LAND SURVEYORS ACT AT THE REQUEST OF ELIZABETH FRANKLIN IN SEPTEMBER 1985.

SIGNED _____
WILLIAM O. LOCKETT, JR. - L.S. 2738

COUNTY SURVEYOR'S STATEMENT

THIS MAP HAS BEEN EXAMINED IN ACCORDANCE WITH SECTION 8766 OF THE LAND SURVEYORS ACT THIS 7th DAY OF March

SIGNED _____
COUNTY SURVEYOR

RECORDER'S CERTIFICATE

FILED THIS 11th DAY OF March 1986 AT 8:00 A.M. IN BOOK 21 OF SURVEYS AT PAGE 31 AT THE REQUEST OF D.P.W.
SERIAL Nº 86-12635 FEE 6.00

James J. DalBon COUNTY RECORDER
Alice Lake DEPUTY

RECORD OF SURVEY OF LOT LINE ADJUSTMENT

BETWEEN FRANKLIN AND LAMBERTSON
(2632 O.R. 472) (83-43113)

AFFECTING PARCEL 2 (10 PARCEL MAPS 74)
MONTE CRISTO TRACT SECTION Nº 1 (4 MAPS 23)
VICINITY OF FAIRFAX - MARIN COUNTY - CALIF.
SCALE - 1" = 30' JAN. 1986
SHEET 1 OF 1 SHEET

WILLIAM O. LOCKETT, JR.
LIC. LAND SURVEYOR #4636

197-042-09 & 28