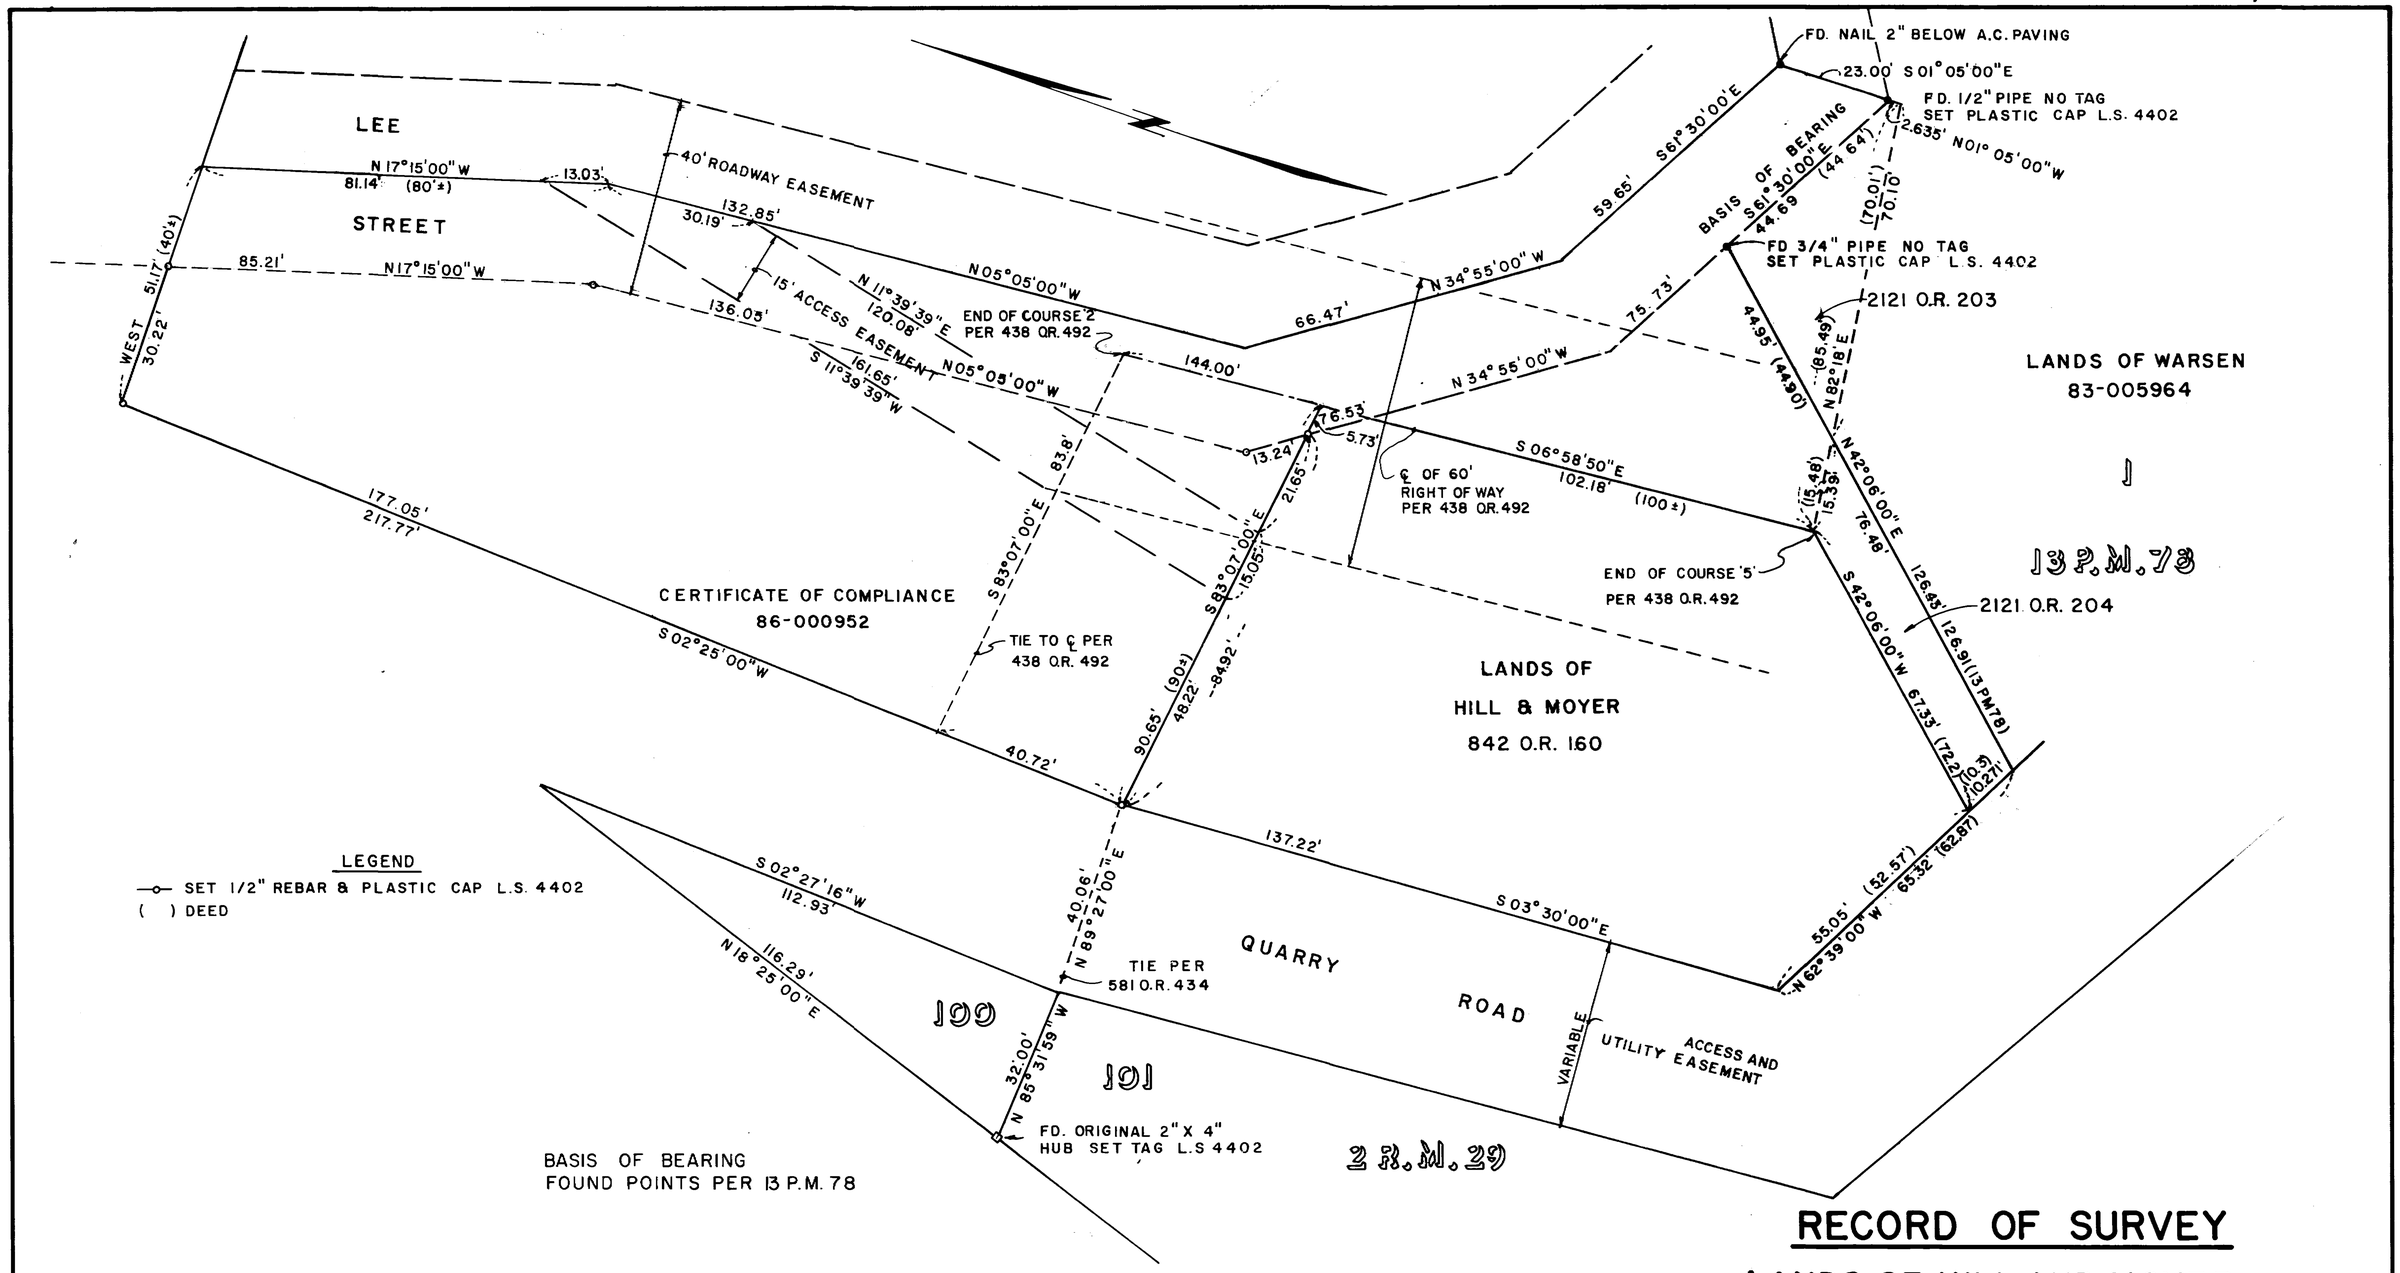

LEGEND

—o— SET 1/2" REBAR & PLASTIC CAP L.S. 4402

( ) DEED

RECORD OF SURVEY

LANDS OF HILL AND MOYER

DOCUMENT NO. 81-012455

MILL VALLEY, MARIN COUNTY

CALIFORNIA

SURVEYOR'S STATEMENT

THIS MAP CORRECTLY REPRESENTS A SURVEY MADE BY ME OR UNDER MY DIRECTION IN CONFORMANCE WITH THE REQUIREMENTS OF THE LAND SURVEYOR'S ACT AT THE REQUEST OF JERRY W. LLOYD IN FEBRUARY 14, 1986

William S. Anrig

LICENSED LAND SURVEYOR WILLIAM S. ANRIG No. 4402 STATE OF CALIFORNIA

COUNTY SURVEYOR'S STATEMENT

THIS MAP HAS BEEN EXAMINED FOR CONFORMANCE WITH SECTION 8766 OF THE LAND SURVEYORS ACT THIS 7th DAY OF APRIL 1986.

COUNTY SURVEYOR

BY DEPUTY

REGISTERED PROFESSIONAL ENGINEER CHARLES E. MURPHY No. 18,652 EXP. 6-30-87 CIVIL STATE OF CALIFORNIA

RECORDER'S CERTIFICATE

FILED THIS 8th DAY OF April, 1986 AT 2:30 PM IN BOOK 21 OF SURVEYS AT PAGE 37 AT THE REQUEST OF THE COUNTY OF MARIN, D.P.W. SERIAL NO. 86-17884 FEE $ 6.00

James J. Del Bon
COUNTY RECORDER

Terese C. Wood
BY DEPUTY

ANRIG — DOYLE
LICENSED LAND SURVEYORS
165 HELENS LANE, MILL VALLEY, CA.

A.P. 27-042-16 SCALE 1" = 20' SHEET 1 OF 1 JOB NO. 85-1376

Can 5931