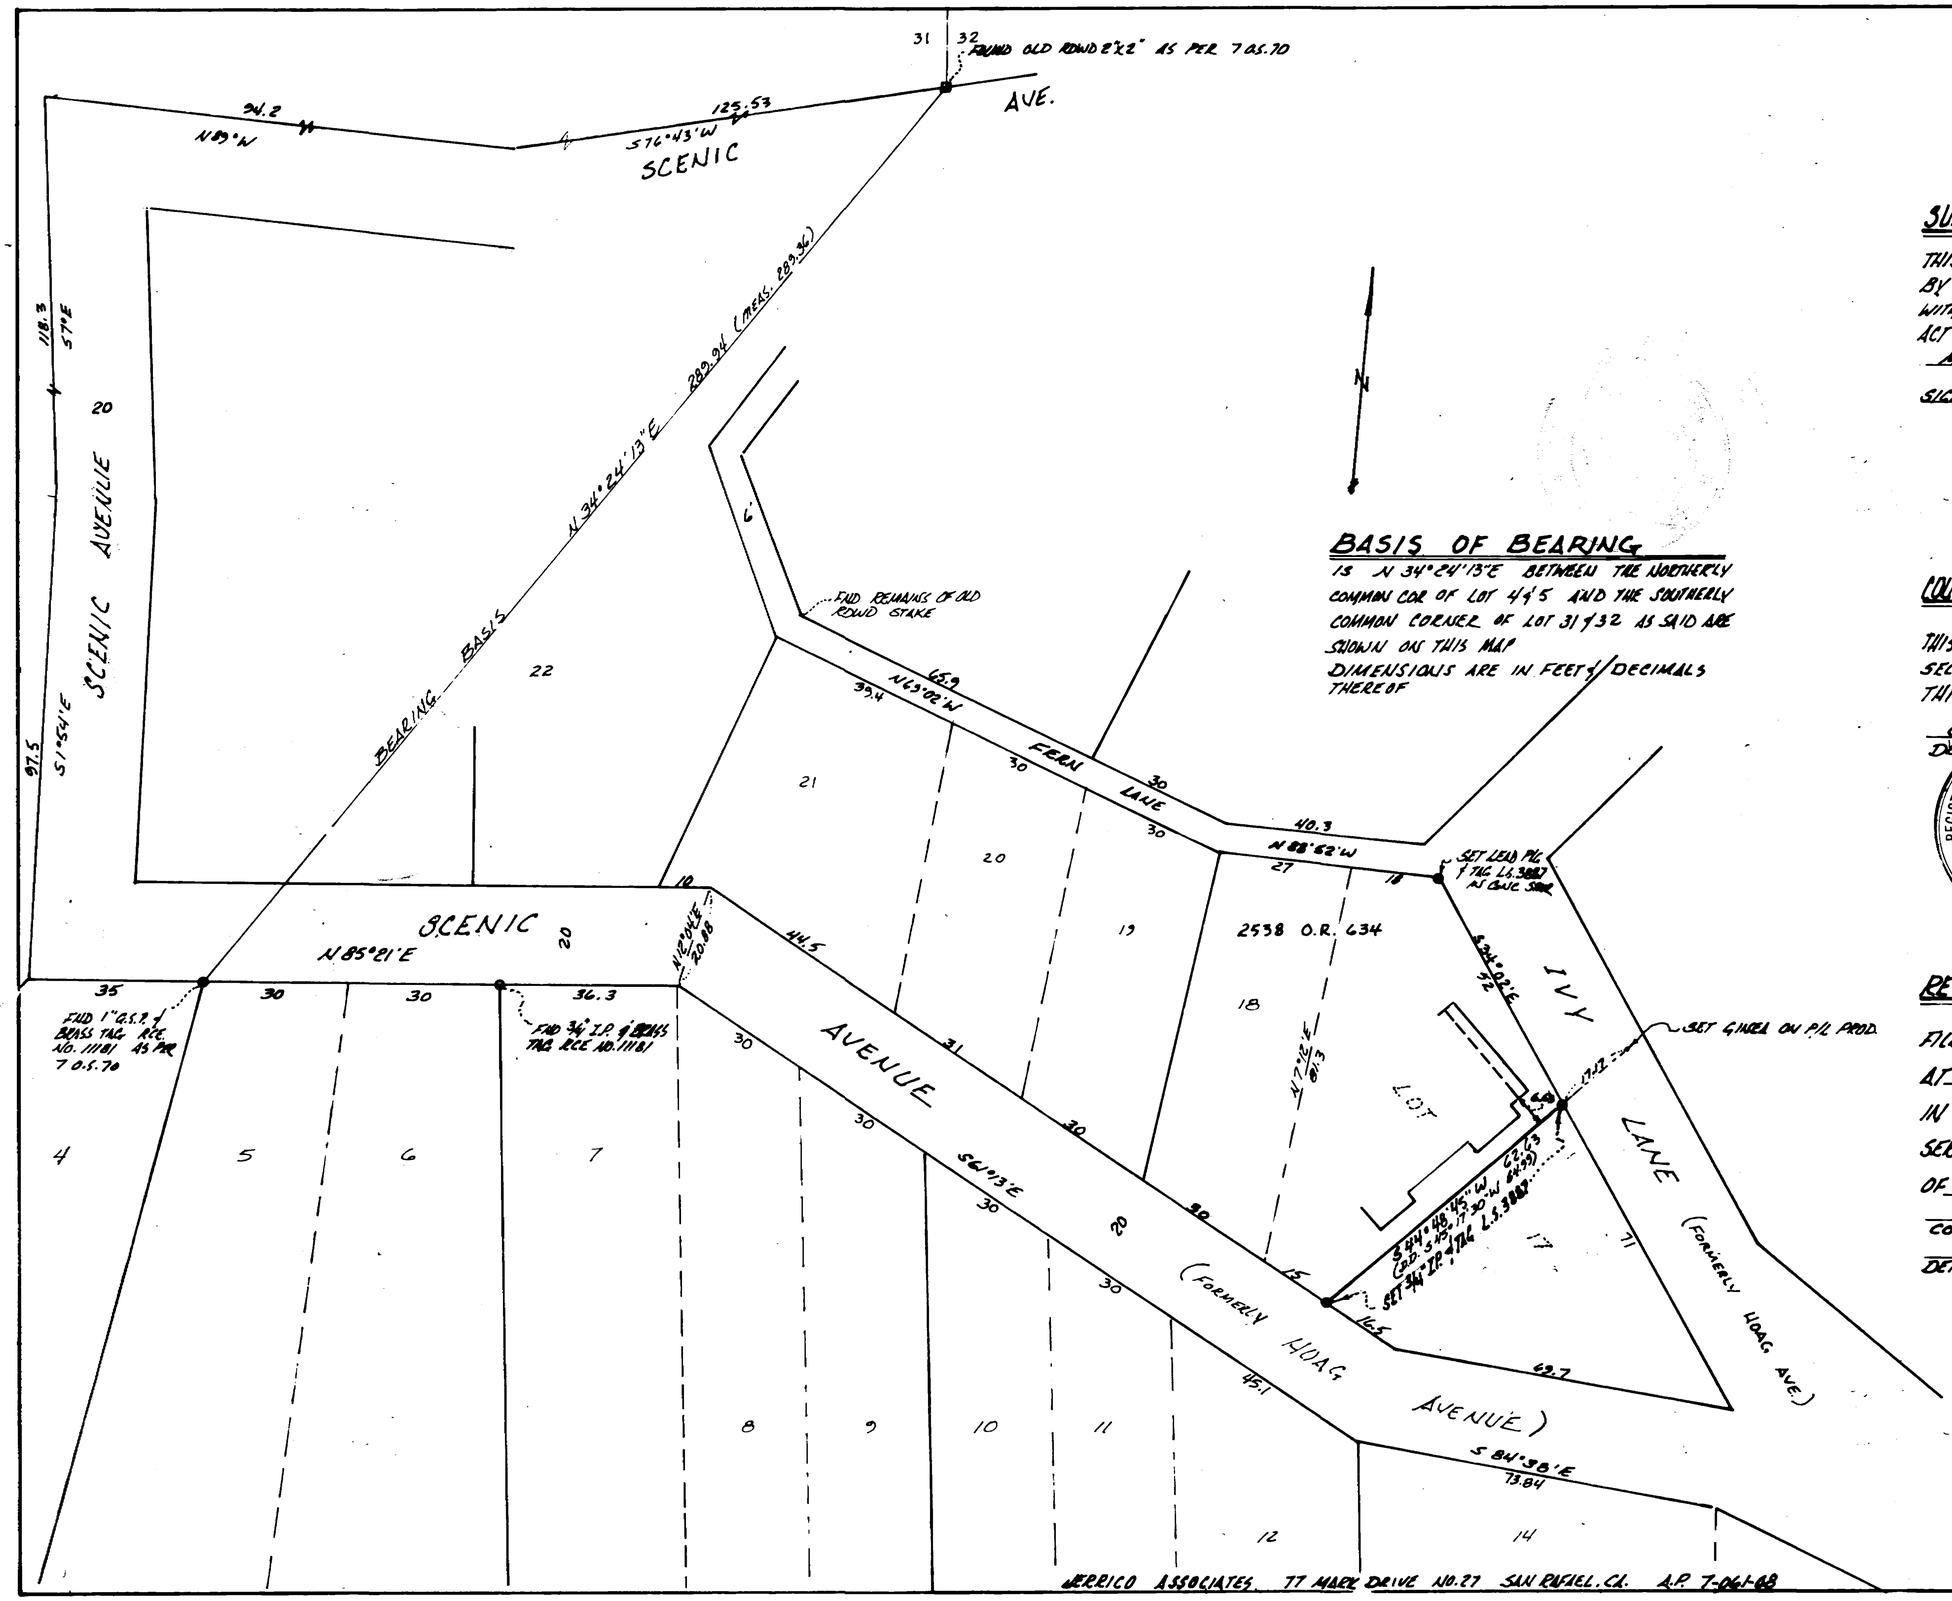

BASIS OF BEARING

IS N 34°24'13"E BETWEEN THE NORTHERLY COMMON COR OF LOT 4 & 5 AND THE SOUTHERLY COMMON CORNER OF LOT 31 & 32 AS SAID ARE SHOWN ON THIS MAP
DIMENSIONS ARE IN FEET & DECIMALS THEREOF

SURVEYOR'S STATEMENT

THIS MAP CORRECTLY REPRESENTS A SURVEY MADE BY ME OR UNDER MY DIRECTION IN CONFORMANCE WITH THE REQUIREMENTS OF THE LAND SURVEYORS ACT AT THE REQUEST OF MARY MARQUARD IN MARCH 1986

SIGNED J. E. Brunner L.S. 3887
J. E. BRUNNER

REGISTERED LAND SURVEYOR
JEROME EDWARD BRUNNER, JR.
No. 3887
STATE OF CALIFORNIA

COUNTY SURVEYOR'S STATEMENT

THIS MAP HAS BEEN EXAMINED IN ACCORDANCE WITH SECTION 8766 OF THE LAND SURVEYORS' ACT THIS 21st DAY OF APRIL 1986

Charles E. Murphy
DEPUTY COUNTY SURVEYOR

REGISTERED PROFESSIONAL ENGINEER
CHARLES E. MURPHY
No. 18,652
CIVIL
STATE OF CALIFORNIA

My Certificate Expires June 30, 1988

RECORDERS CERTIFICATE

FILED THIS 24th DAY OF Apr 1986
AT 8:00 A.M.
IN BOOK 21 OF Surveys AT PAGE 46
SERIAL NO 86-20805 FEE 6.00 AT THE REQUEST OF D.P.W.

James L. Dal Cero
COUNTY RECORDER
Alice Lake
DEPUTY RECORDER

RECORD OF SURVEY

LANDS OF MARQUARD
PORTION OF LOT 17 OF "MAP OF MANN'S SUBDIVISION OF LOTS 119, 120, 121, 122, 123, 124, 126, 127 & 128 AMENDED MAP NO. 2 BUSH TRACT" 3 RM 70 MCR.
SAN ANSELMO, MARIN COUNTY, CA.
MARCH 1986 SCALE: 1"=20'
SHEET 1 OF 1 6584

MERRICO ASSOCIATES, 77 MARK DRIVE NO. 27 SAN RAFAEL, CA. A.P. 7-061-68

Can 5945