58

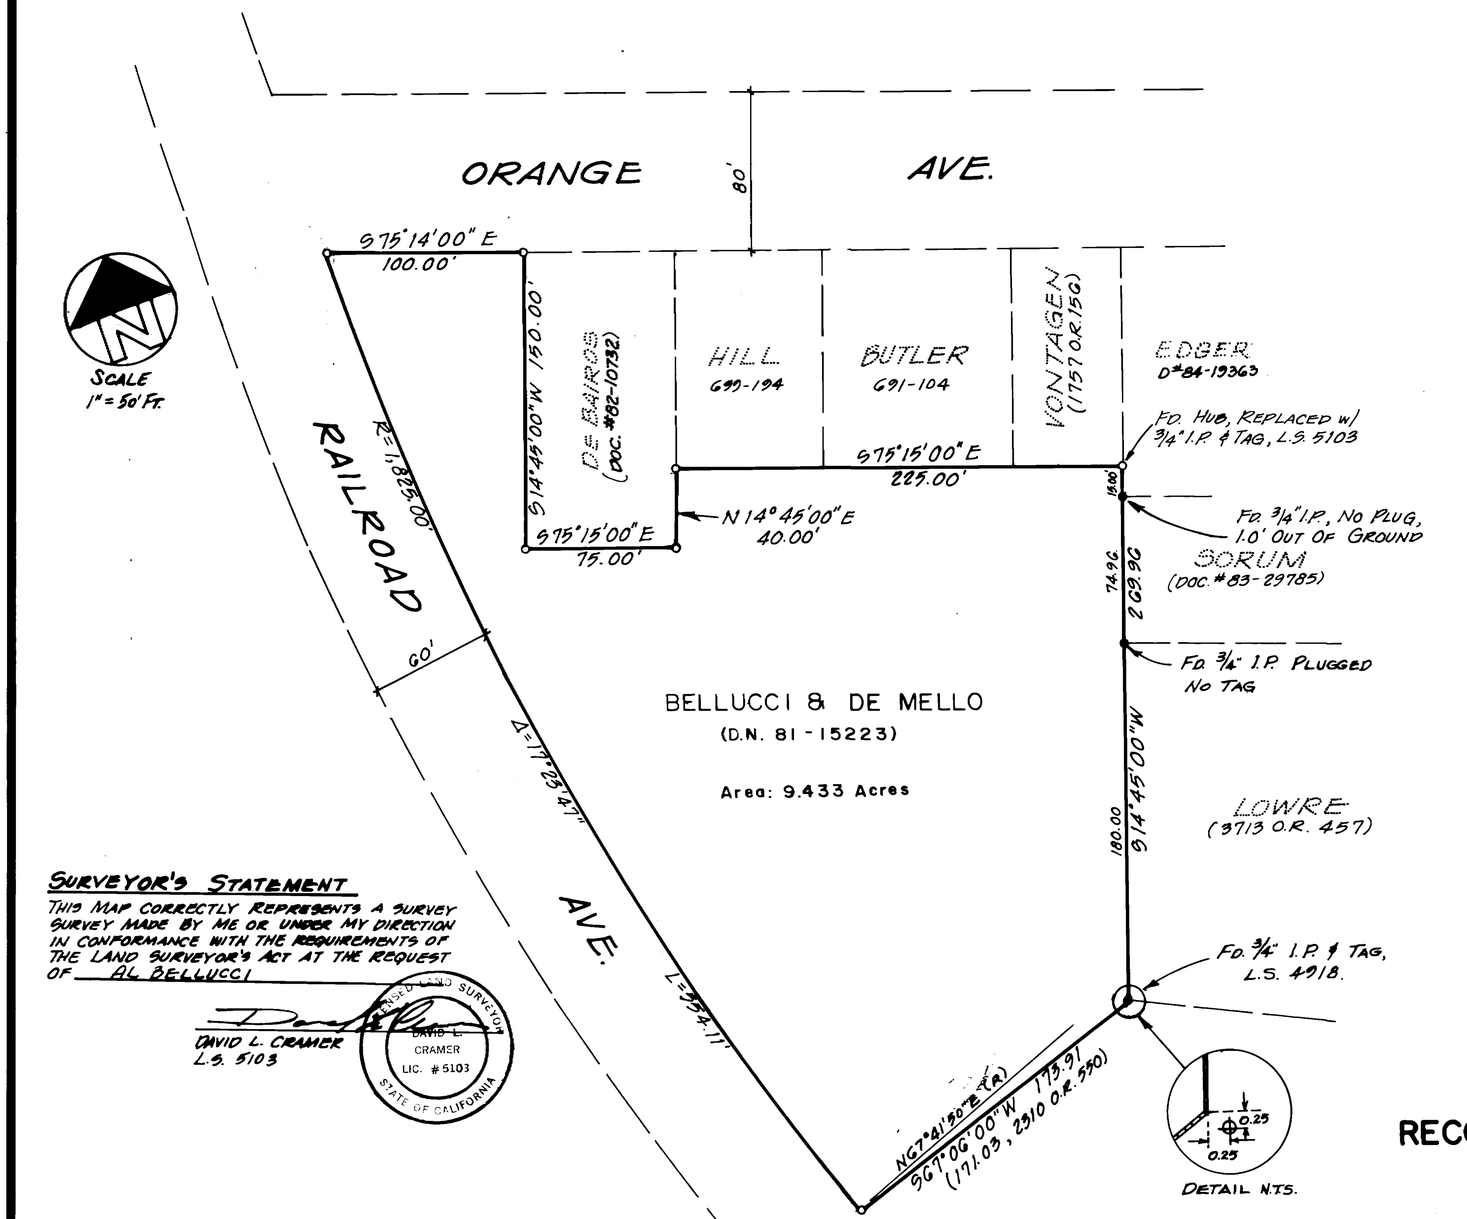

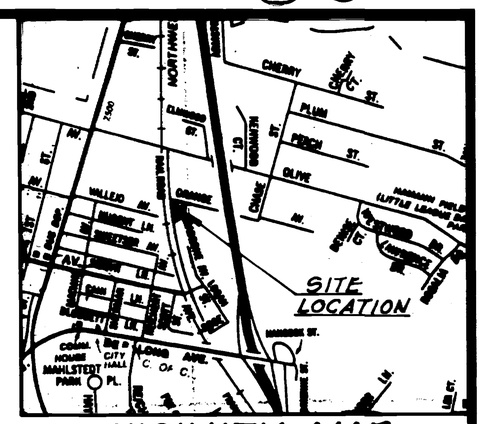

VICINITY MAP
NO SCALE

BASIS OF BEARING

THE BASIS OF BEARING OF THIS MAP IS FOUND POINTS ON WESTERLY LINE BEARING S14°45'00"W AS SHOWN ON RECORD OF SURVEY BOOK 3, PAGE 31.

NOTES

1. ALL DIMENSIONS ARE IN FEET AND DECIMALS THEREOF.

LEGEND

- o SET 3/4" I.P., L.S. 5103
- ( ) RECORD DISTANCES
- ● FOUND POINTS AS NOTED

SURVEYOR'S STATEMENT

THIS MAP CORRECTLY REPRESENTS A SURVEY SURVEY MADE BY ME OR UNDER MY DIRECTION IN CONFORMANCE WITH THE REQUIREMENTS OF THE LAND SURVEYOR'S ACT AT THE REQUEST OF AL BELLUCCI

DAVID L. CRAMER
L.S. 5103

LICENSED LAND SURVEYOR DAVID L. CRAMER LIC. #5103 STATE OF CALIFORNIA

RECORDER'S CERTIFICATE

FILED THIS 27th DAY OF June, 1986, AT 8:00 A.M. IN BOOK 21 OF O.S. AT PAGE 58, AT THE REQUEST OF D.P.W.
SERIAL # 86-33009 FEE: $6.00

James J. Dal Bon
COUNTY RECORDER

Teresa C. Wood
DEPUTY

COUNTY SURVEYORS' STATEMENT

THIS MAP HAS BEEN EXAMINED IN ACCORDANCE WITH SECTION 8766 OF THE LAND SURVEYORS' ACT THIS 26th DAY OF June, 1986.

REGISTERED PROFESSIONAL ENGINEER No. 18,652 CIVIL STATE OF CALIFORNIA

Charles E. Mumby
COUNTY SURVEYOR, DEPUTY

My Certificate Expires June 30, 1989

RECORD OF SURVEY OF A PORTION OF LOT 30 MAP OF RESERVOIR HILL PLACE

LANDS OF BELLUCCI & DE MELLO
SHOWN ON MAP OF THE TOWN OF NOVATO R.M. BK. 1 - PG. 52
MARIN COUNTY, CALIF.
MARCH 1986

DAVID L. CRAMER & ASSOC.
853 SWEETSER AVE.
NOVATO, CALIF.

AP # 153-022-25

Certificate of Correction # 86-70119 (2/11/86)

Can 5977