69

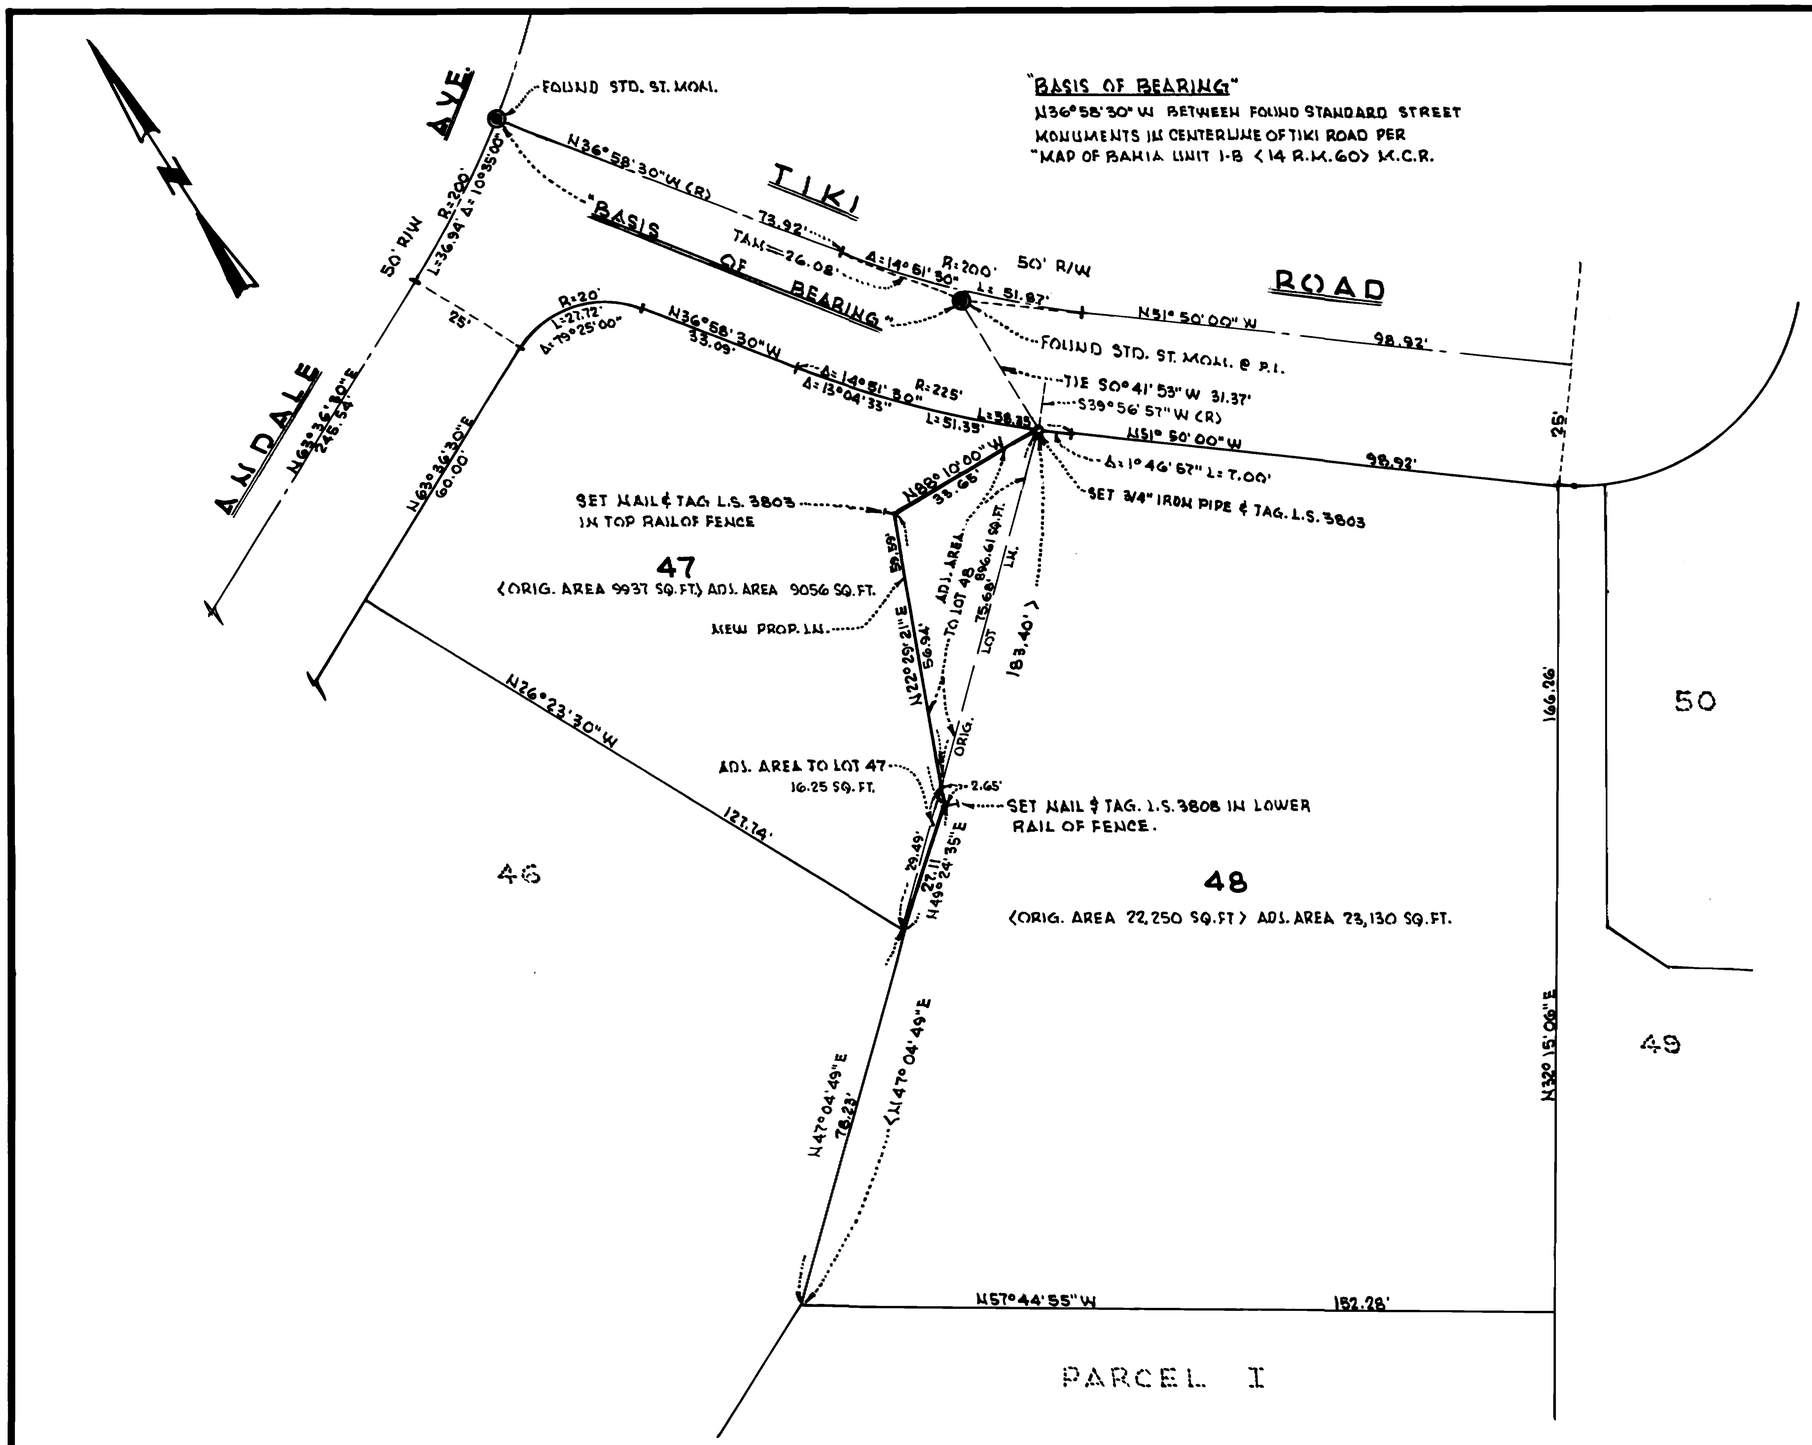

SURVEYOR'S STATEMENT

THIS MAP CORRECTLY REPRESENTS A SURVEY MADE BY ME OR UNDER MY DIRECTION IN CONFORMANCE WITH THE REQUIREMENTS OF THE LAND SURVEYOR'S ACT AT THE REQUEST OF GORDON ANDRUS IN JUNE 1986.

Dale Glenn Waag

DALE GLENN WAAG L.S. 3803

LICENSED LAND SURVEYOR DALE GLENN WAAG NO. 3803 STATE OF CALIFORNIA

COUNTY SURVEYOR'S STATEMENT

THIS MAP HAS BEEN EXAMINED IN ACCORDANCE WITH SECTION 8766 OF THE LAND SURVEYORS ACT.

THIS 25th DAY OF July

COUNTY SURVEYOR.

REGISTERED PROFESSIONAL ENGINEER THOMAS RYAN FLINN No. 23341 Exp. 12-31-89 CIVIL STATE OF CALIFORNIA

~~DEPUTY~~.

RECORDER'S CERTIFICATE

FILED THIS 30th DAY OF July 1986, AT 8:00 A.M.

IN BOOK 21 OF SURVEYS AT PAGE 69

AT THE REQUEST OF Dept. of Public Works

SERIAL NO. 86-39979 FEE: 6.00

James J. Del Bon
COUNTY RECORDER

Teresa C. Wood
DEPUTY

RECORD OF SURVEY

LOT LINE ADJUSTMENT

LOTS 47 & 48 - BAHIA UNIT 1-B <14 R.M. 60>

BEING LANDS OF

GORDON E. & LINDA F. ANDRUS

<3022 O.R. 397 & 83-013417>

NOVATO - MARIN CO. - CALIFORNIA

SCHWARTZ • WAAG ASSOCIATES INC.
NOVATO - CALIFORNIA

SCALE 1" = 20' JUNE 1986

1 OF 1

Can 5996