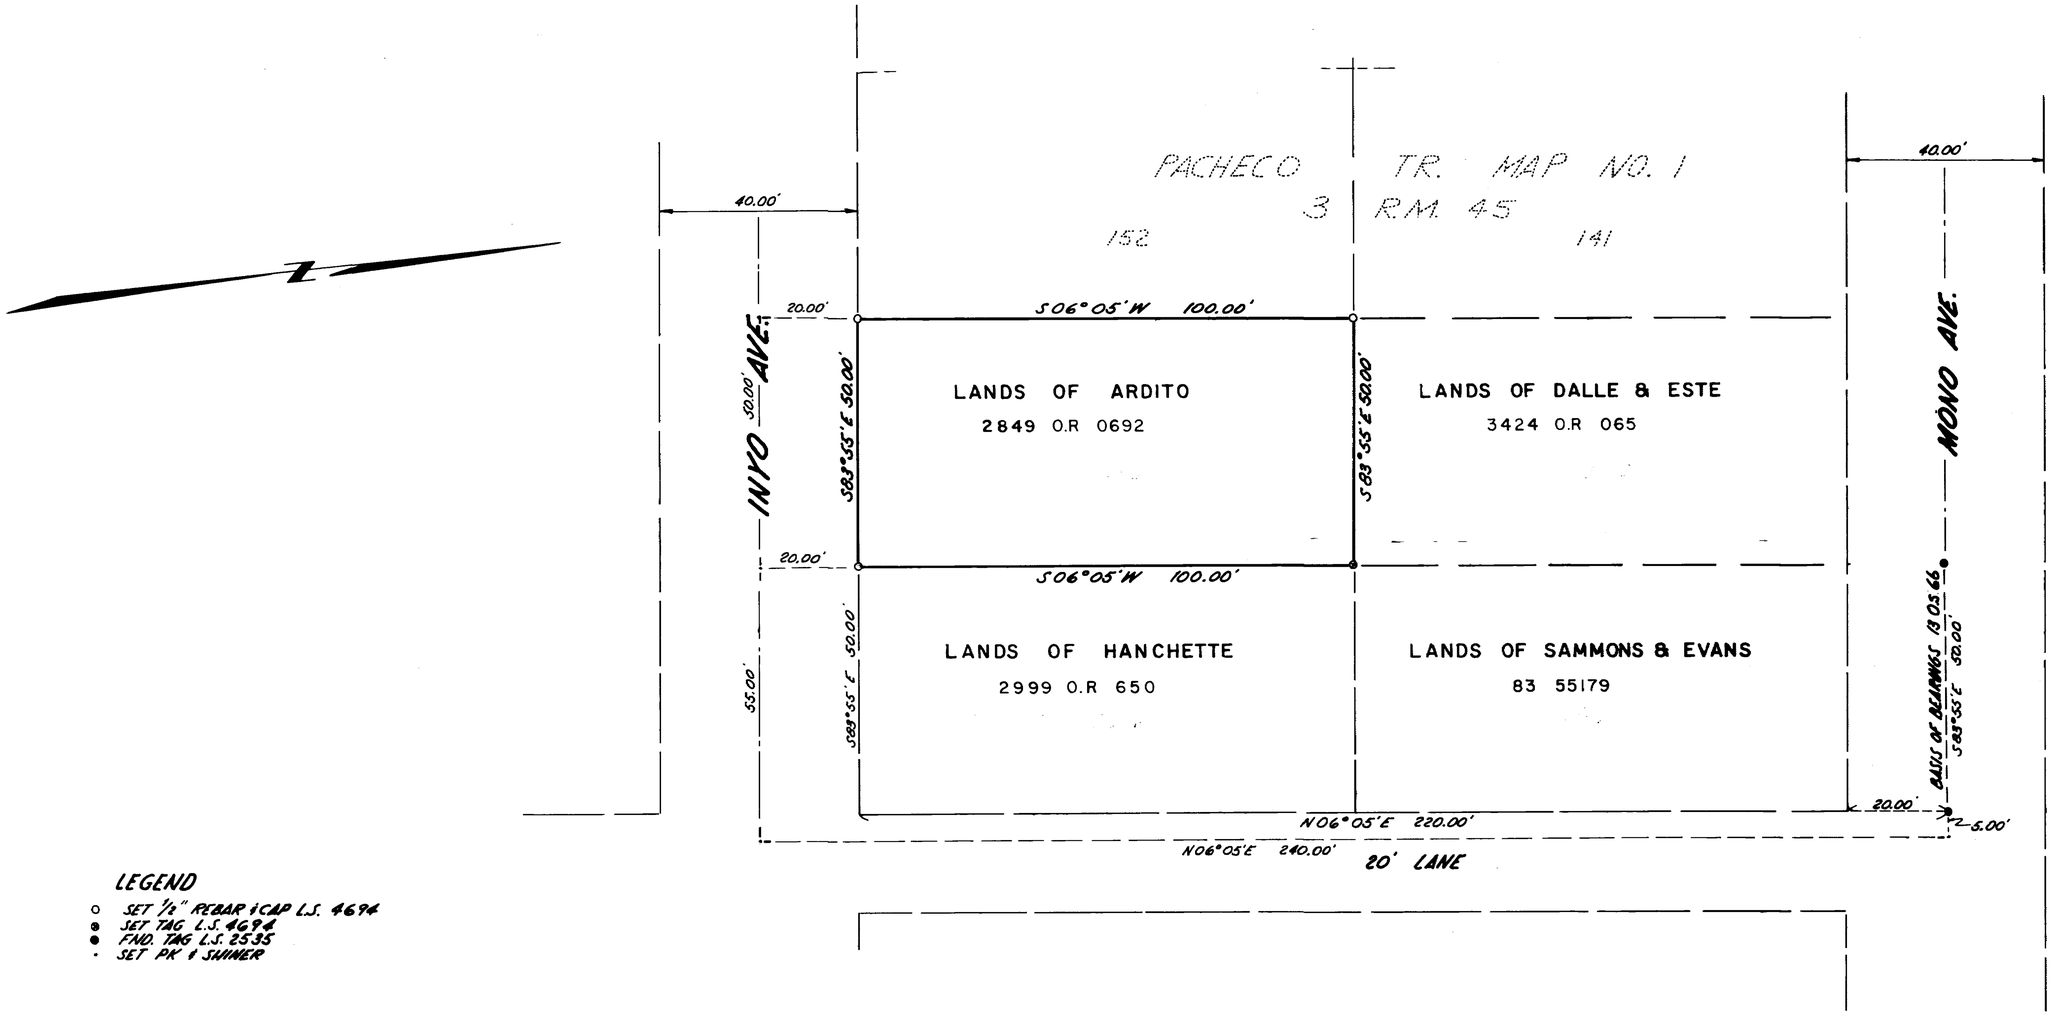

LEGEND

- o SET ½" REBAR & CAP L.S. 4694
- ⊙ SET TAG L.S. 4694
- ● FND. TAG L.S. 2535
- · SET PK & SHINER

RECORD OF SURVEY

LANDS OF ARDITO

2849 O.R. 0692

FAIRFAX, MARIN COUNTY, CALIFORNIA

SCALE 1"=20' APRIL 1986

ANRIG — DOYLE
LICENSED LAND SURVEYORS
165 HELENS LANE, MILL VALLEY, CA.

A.P. 2-125-08 SHEET 1 OF 1 JOB NO. 86-1484

SURVEYOR'S STATEMENT

THIS MAP CORRECTLY REPRESENTS A SURVEY MADE BY ME OR UNDER MY DIRECTION IN CONFORMANCE WITH THE REQUIREMENTS OF THE LAND SURVEYOR'S ACT AT THE REQUEST OF RALPH ARDITO IN JULY 1986

Lawrence P. Doyle
L.S. 4694

LICENSED LAND SURVEYOR LAWRENCE P. DOYLE No. 4694 STATE OF CALIFORNIA

COUNTY SURVEYOR'S STATEMENT

THIS MAP HAS BEEN EXAMINED IN ACCORDANCE WITH SECTION 8766 OF THE LAND SURVEYORS ACT THIS 31 DAY OF July 198 .

COUNTY SURVEYOR

John M. Wooley
BY DEPUTY

REGISTERED PROFESSIONAL ENGINEER JOHN M. WOOLEY No. 26150 Exp 3/31/88 CIVIL STATE OF CALIFORNIA

RECORDER'S CERTIFICATE

FILED THIS 4th DAY OF August, 1986 AT 8:00 A.M IN BOOK 21 OF SURVEYS AT PAGE 75 AT THE REQUEST OF THE COUNTY OF MARIN. SERIAL NO. 86-41130 FEE 6.00

COUNTY RECORDER

Teresa C. Wood
BY DEPUTY

Can 6002