BASIS OF BEARING

THE BASIS OF BEARING OF THIS SURVEY IS N 52° 09' 53" E BETWEEN FOUND HUBS TAGGED "L.S. 2535" AS CALCULATED FROM 3-O.S.-72 MARIN COUNTY RECORDS.

LEGEND

( )	DENOTES	RECORD DIMENSION
O.S.	"	OFFICIAL SURVEY
R/W	"	RIGHT OF WAY
D.N.	"	DOCUMENT NUMBER
O.R.	"	OFFICIAL RECORDS

ALL DIMENSIONS ARE IN FEET AND DECIMALS THEREOF

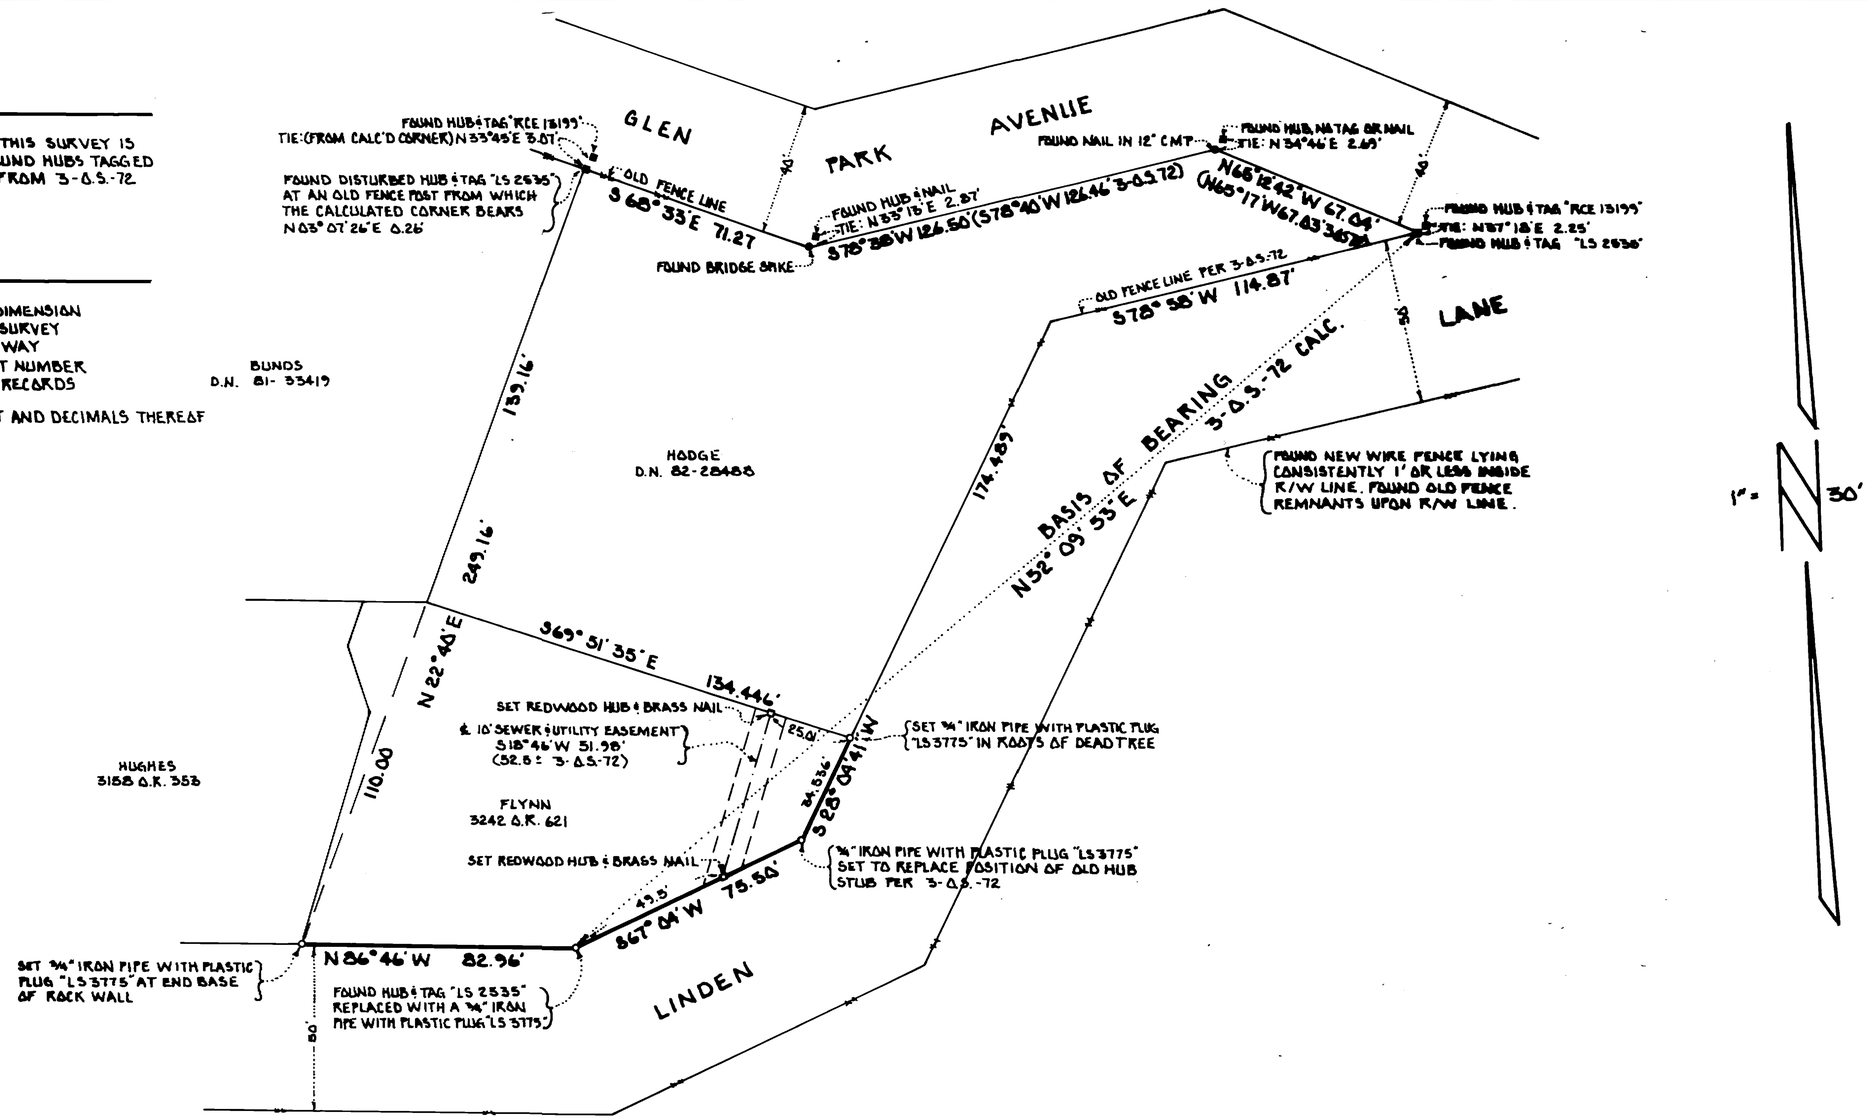

SURVEYOR'S STATEMENT

THIS MAP CORRECTLY REPRESENTS A SURVEY MADE BY ME OR UNDER MY DIRECTION IN CONFORMANCE WITH THE REQUIREMENTS OF THE LAND SURVEYORS' ACT AT THE REQUEST OF DAVID HAYDEN

IN AUGUST 1986.

LICENSED LAND SURVEYOR JOSEPH GRIPPI No. 3775 STATE OF CALIFORNIA

SIGNED: _____

JOSEPH GRIPPI L.S. 3775

COUNTY SURVEYOR'S STATEMENT

THIS MAP HAS BEEN EXAMINED IN ACCORDANCE WITH SECTION 8766 OF THE LAND SURVEYORS' ACT THIS 30th DAY OF SEPTEMBER 1986

REGISTERED PROFESSIONAL ENGINEER CHARLES E. MURPHY No. 18652 Exp. 6-30-88 CIVIL STATE OF CALIFORNIA

_____

COUNTY SURVEYOR

BY DEPUTY: Charles E Murphy

RECORDER'S CERTIFICATE

FILED THIS 6th DAY OF October 1986 AT 1:00 P.M. IN BOOK 21 OF SURVEYS AT PAGE 94 AT THE REQUEST OF MARIN COUNTY DEPARTMENT OF PUBLIC WORKS

SERIAL Nº 86-55636 FEE $6.00

_____

COUNTY RECORDER

BY DEPUTY: _____

FLYNN RECORD OF SURVEY

RESURVEY OF A PORTION OF THAT RECORD OF SURVEY RECORDED IN BOOK 3 OF SURVEYS AT PAGE 72 MARIN COUNTY RECORDS SAN RAFAEL

MARIN COUNTY CALIFORNIA
AUGUST 1986 Nº J-1497

PREPARED BY
JOSEPH GRIPPI & ASSOCIATES, INC.
1817 GRAND AVENUE
SAN RAFAEL CALIFORNIA

APº 15-041-45

Case 6035