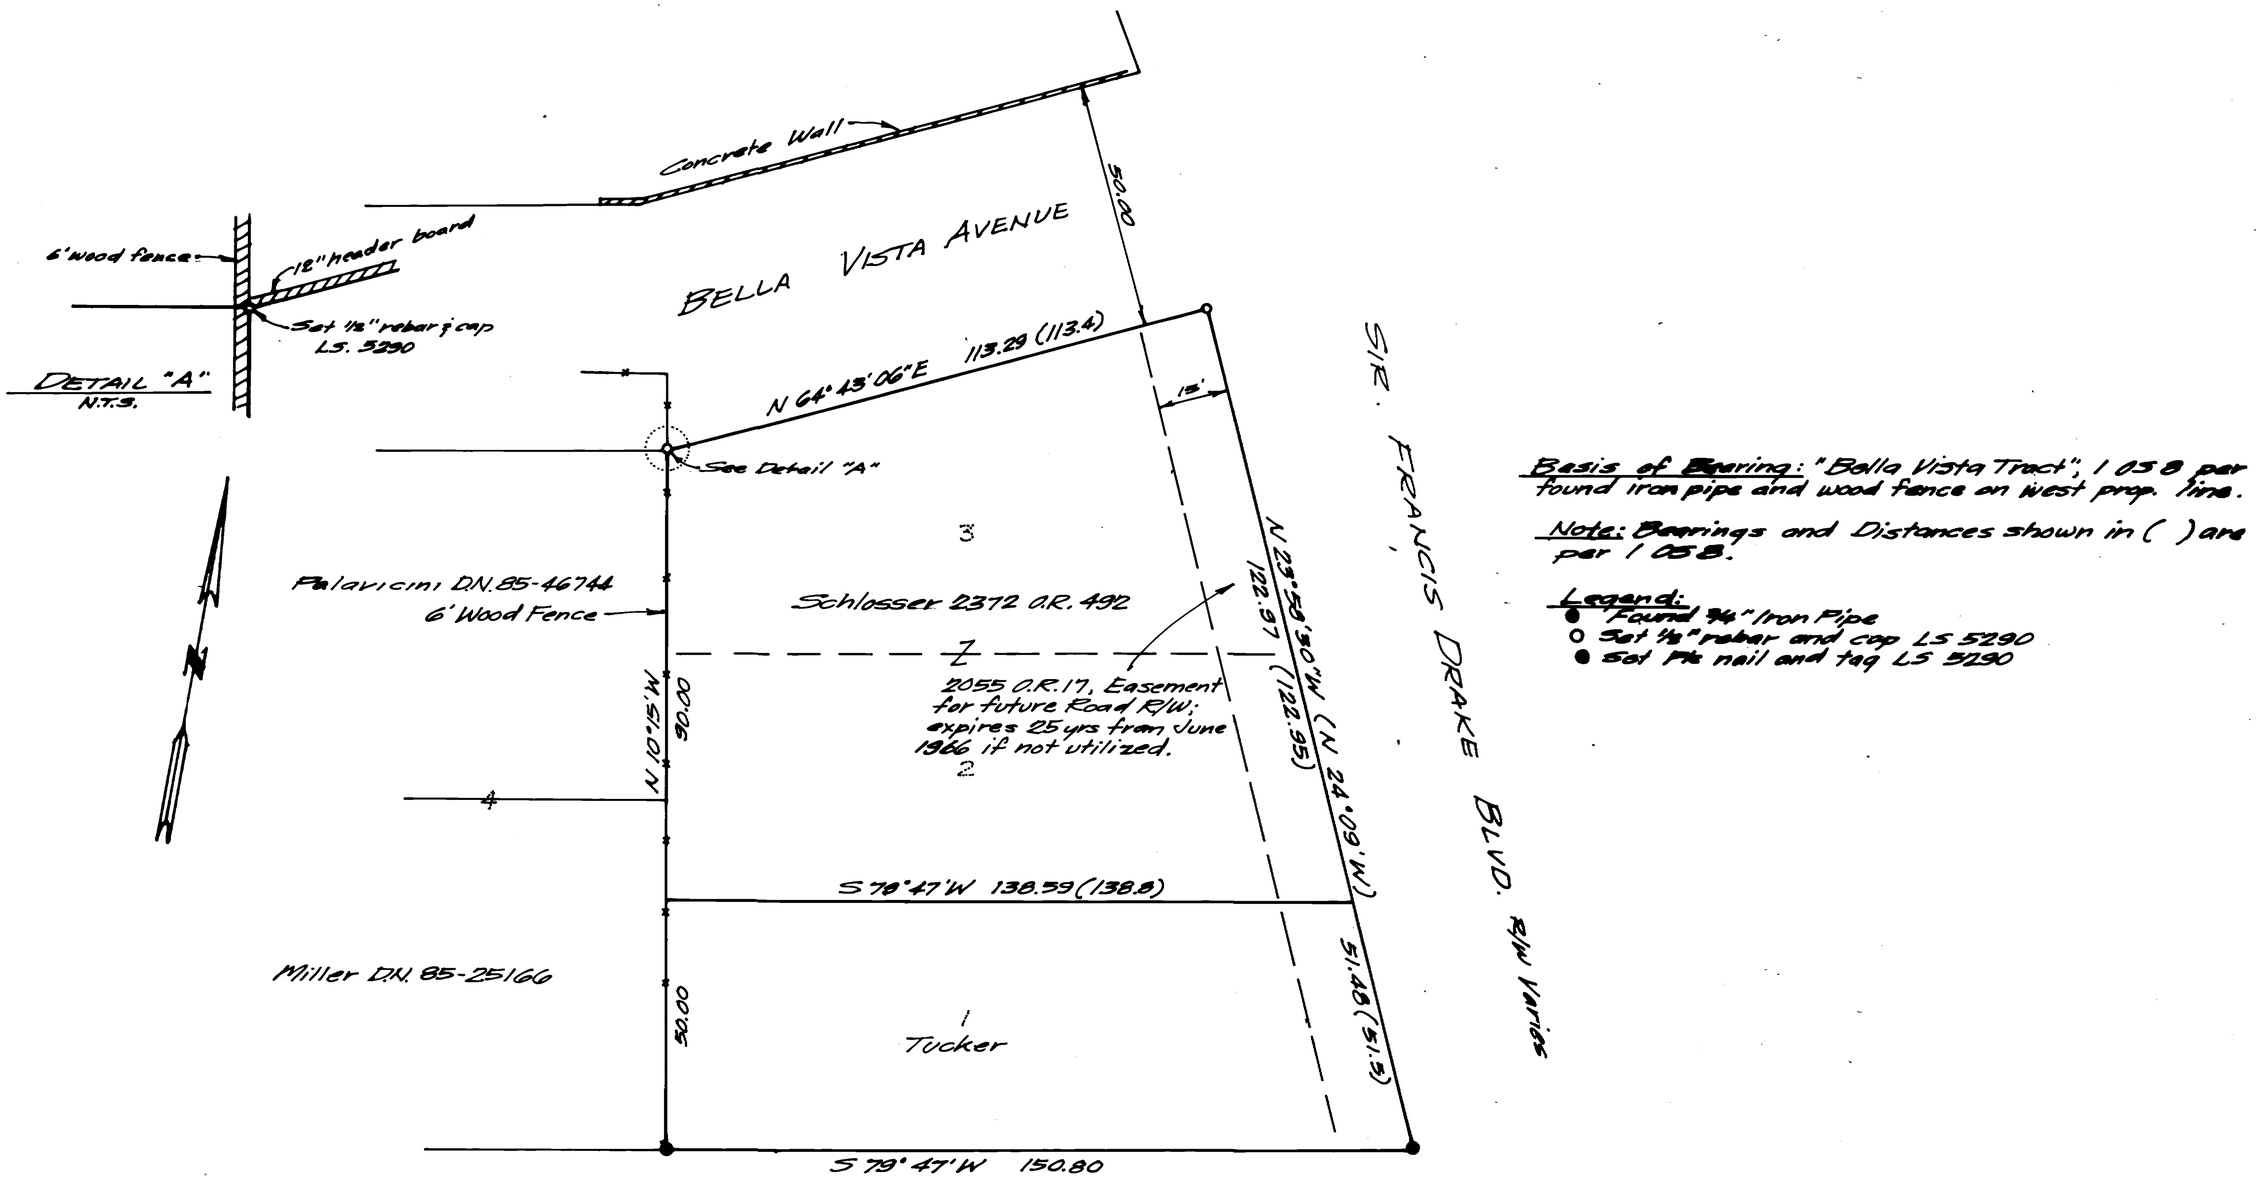

Basis of Bearing: "Bella Vista Tract", 1058 per found iron pipe and wood fence on West prop. line.

Note: Bearings and Distances shown in ( ) are per 1058.

Legend:
- ● Found ¾" Iron Pipe
- ○ Set ½" rebar and cap LS 5290
- ● Set Pk nail and tag LS 5290

Surveyor's Statement

This map correctly represents a survey made by me or under my direction in conformance with the requirements of the Land Surveyors' Act at the request of Robert Green in August 1986.

(Signed and Sealed) David P. Harp
LS No. 5290

LICENSED LAND SURVEYOR DAVID P. HARP STATE OF CALIFORNIA

County Surveyor's Statement

This map has been examined in accordance with Section 8766 of the Land Surveyors' Act this 17th day of Sept., 1986

(Signed) Charles E. Murphy
Deputy County Surveyor
L.S. (R.C.E.) No. 18652

REGISTERED PROFESSIONAL ENGINEER CHARLES E. MURPHY No. 18652 Exp. 6-30-89 CIVIL STATE OF CALIFORNIA

Recorder's Certificate

Filed this 6th day of October 1986, at 1:40 P.M. in Book 21 of Surveys Page 96 at the request of Robert H. Green
Serial No. 86-55643 Fee: $7.00
Signed: James G. Bell
County Recorder

(Signed) C. Lewis
Deputy Recorder

AP # G-082-14 & 15

RECORD OF SURVEY

Lots 1, 2 and 3 of "Record of Survey of Bella Vista Tract, Marin County, California", Lands of Schlosser & Tucker.

SAN ANSELMO CALIFORNIA
Scale: 1" = 20' August 1986

David P. Harp · Land Surveyor
20 Oak Road
Larkspur, California

#4-536

Law 6036