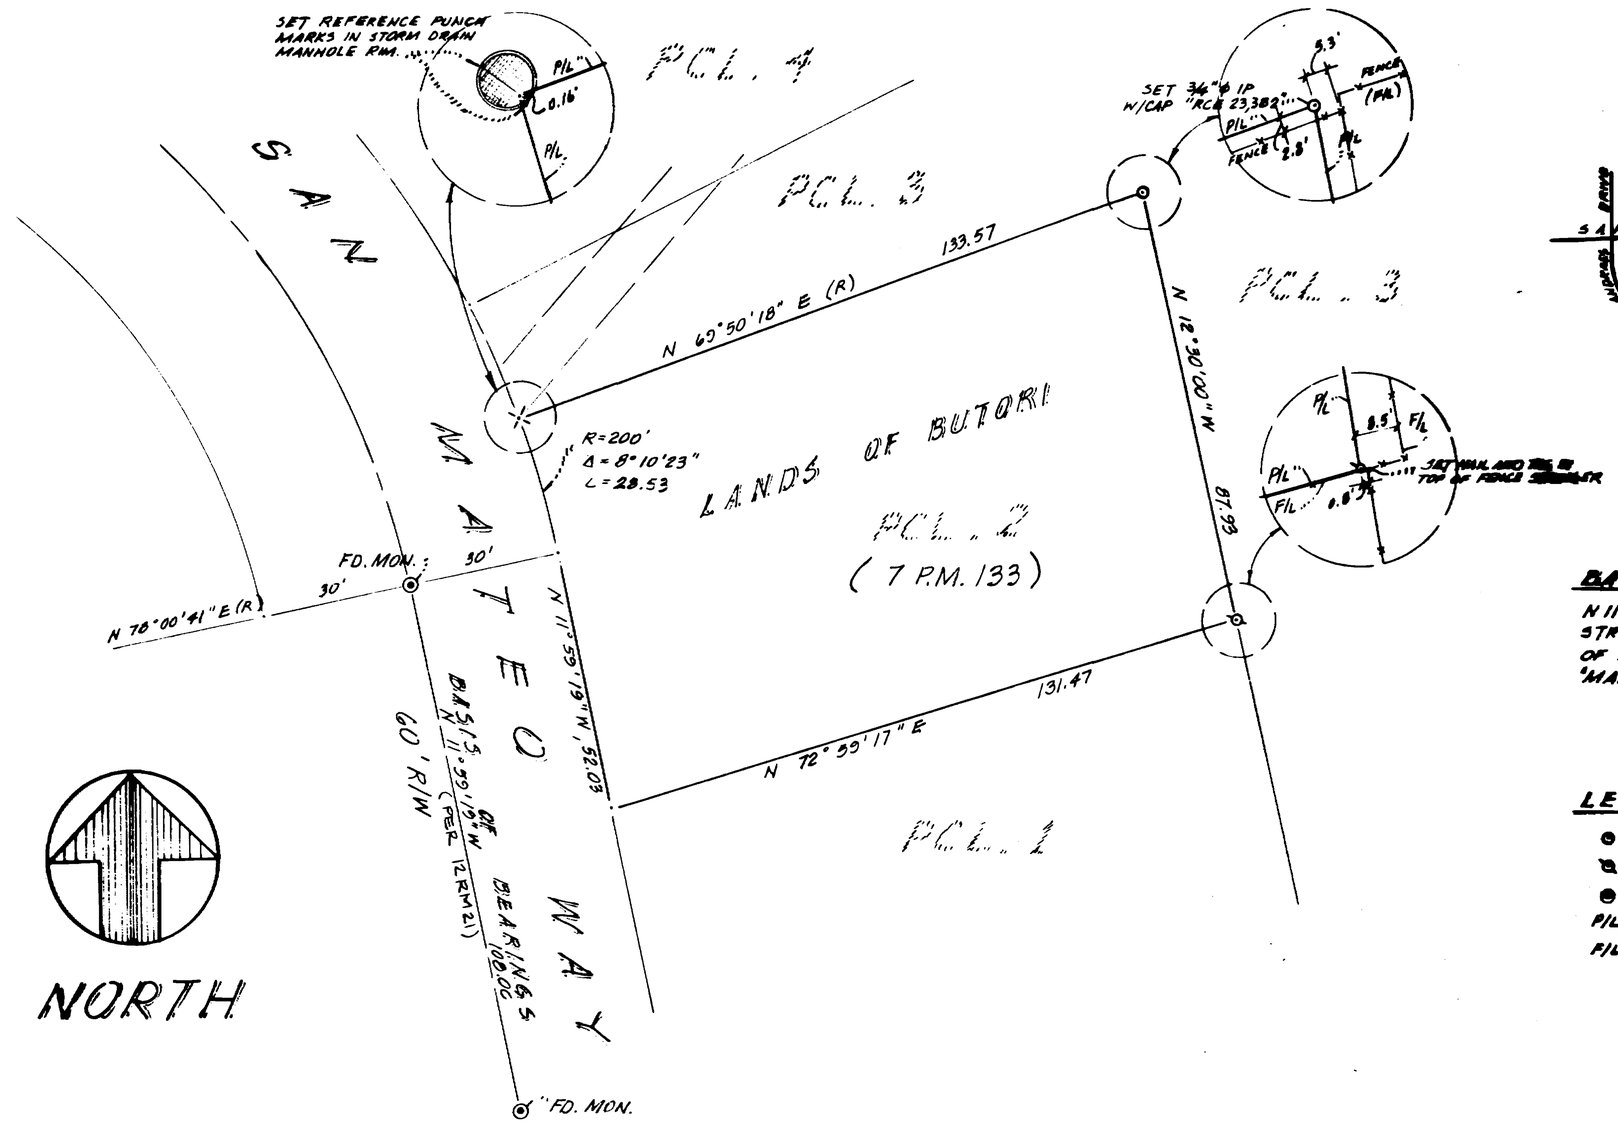

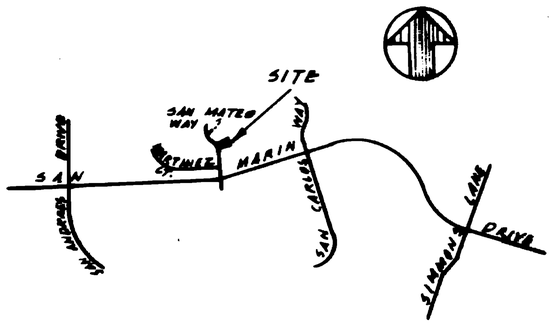

LOCATION MAP

NOT TO SCALE.

BASIS OF BEARINGS

N 11°59'19"W BETWEEN FOUND STANDARD STREET MONUMENTS ALONG CENTERLINE OF SAN MATEO WAY AND AS SHOWN ON "MAP OF SAN MARIN UNIT 4, 12 R.M. 21.

LEGEND

- ● SET 3/4"ϕ I.P. W/CAP "RCE 23,382"
- ⊗ SET NAIL AND TAG "
- ⊙ FOUND STD. STREET MONUMENT
- P/L PROPERTY LINE
- P/L FENCE LINE

SURVEYOR'S STATEMENT

THIS MAP CORRECTLY REPRESENTS A SURVEY MADE BY ME OR UNDER MY DIRECTION IN CONFORMANCE WITH THE REQUIREMENTS OF THE LAND SURVEYOR'S ACT AT THE REQUEST OF RONALD BUTORI IN JUNE, 1986.

SIGNED AND SEALED _____

CONRAD JOHNSON, R.C.E. 23382 (EXP. 12-31-89)

REGISTERED PROFESSIONAL ENGINEER CONRAD L. JOHNSON No. 23382 Exp 12-31-89 CIVIL STATE OF CALIFORNIA

COUNTY SURVEYOR'S STATEMENT

THIS MAP HAS BEEN EXAMINED IN ACCORDANCE WITH SECTION 8766 OF THE LAND SURVEYOR'S ACT THIS 22nd DAY OF SEPT, 1986.

_____

COUNTY SURVEYOR, COUNTY OF MARIN, CALIFORNIA

REGISTERED PROFESSIONAL ENGINEER CHARLES E. MUNLEY No. 18652 Exp. 6-30-88 CIVIL STATE OF CALIFORNIA

RECORDER'S CERTIFICATE

FILED THIS 6th DAY OF OCTOBER, 1986, AT 1:00 P.M. IN BOOK 21 OF SURVEYS AT PAGE 96 AT THE REQUEST OF D.P.W.

SERIAL NO. 86-55639 FEE $6.00

_____

COUNTY RECORDER, COUNTY OF MARIN

_____

BY DEPUTY COUNTY RECORDER, MARIN COUNTY CALIFORNIA

RECORD OF SURVEY

LANDS OF BUTORI - 3752 O.R. 85
PARCEL 2, FOWLER DIVISION OF LAND
7 P.M. 133
NOVATO, MARIN COUNTY, CALIFORNIA

JULY 1986 SCALE: 1"=30'

JOHNSON ENGINEERING
61 GALLI DR., STE. B, NOVATO, CA.
(415) 883-8849

AP # 124-312-08 SHEET 1 OF 1

Cor 6037