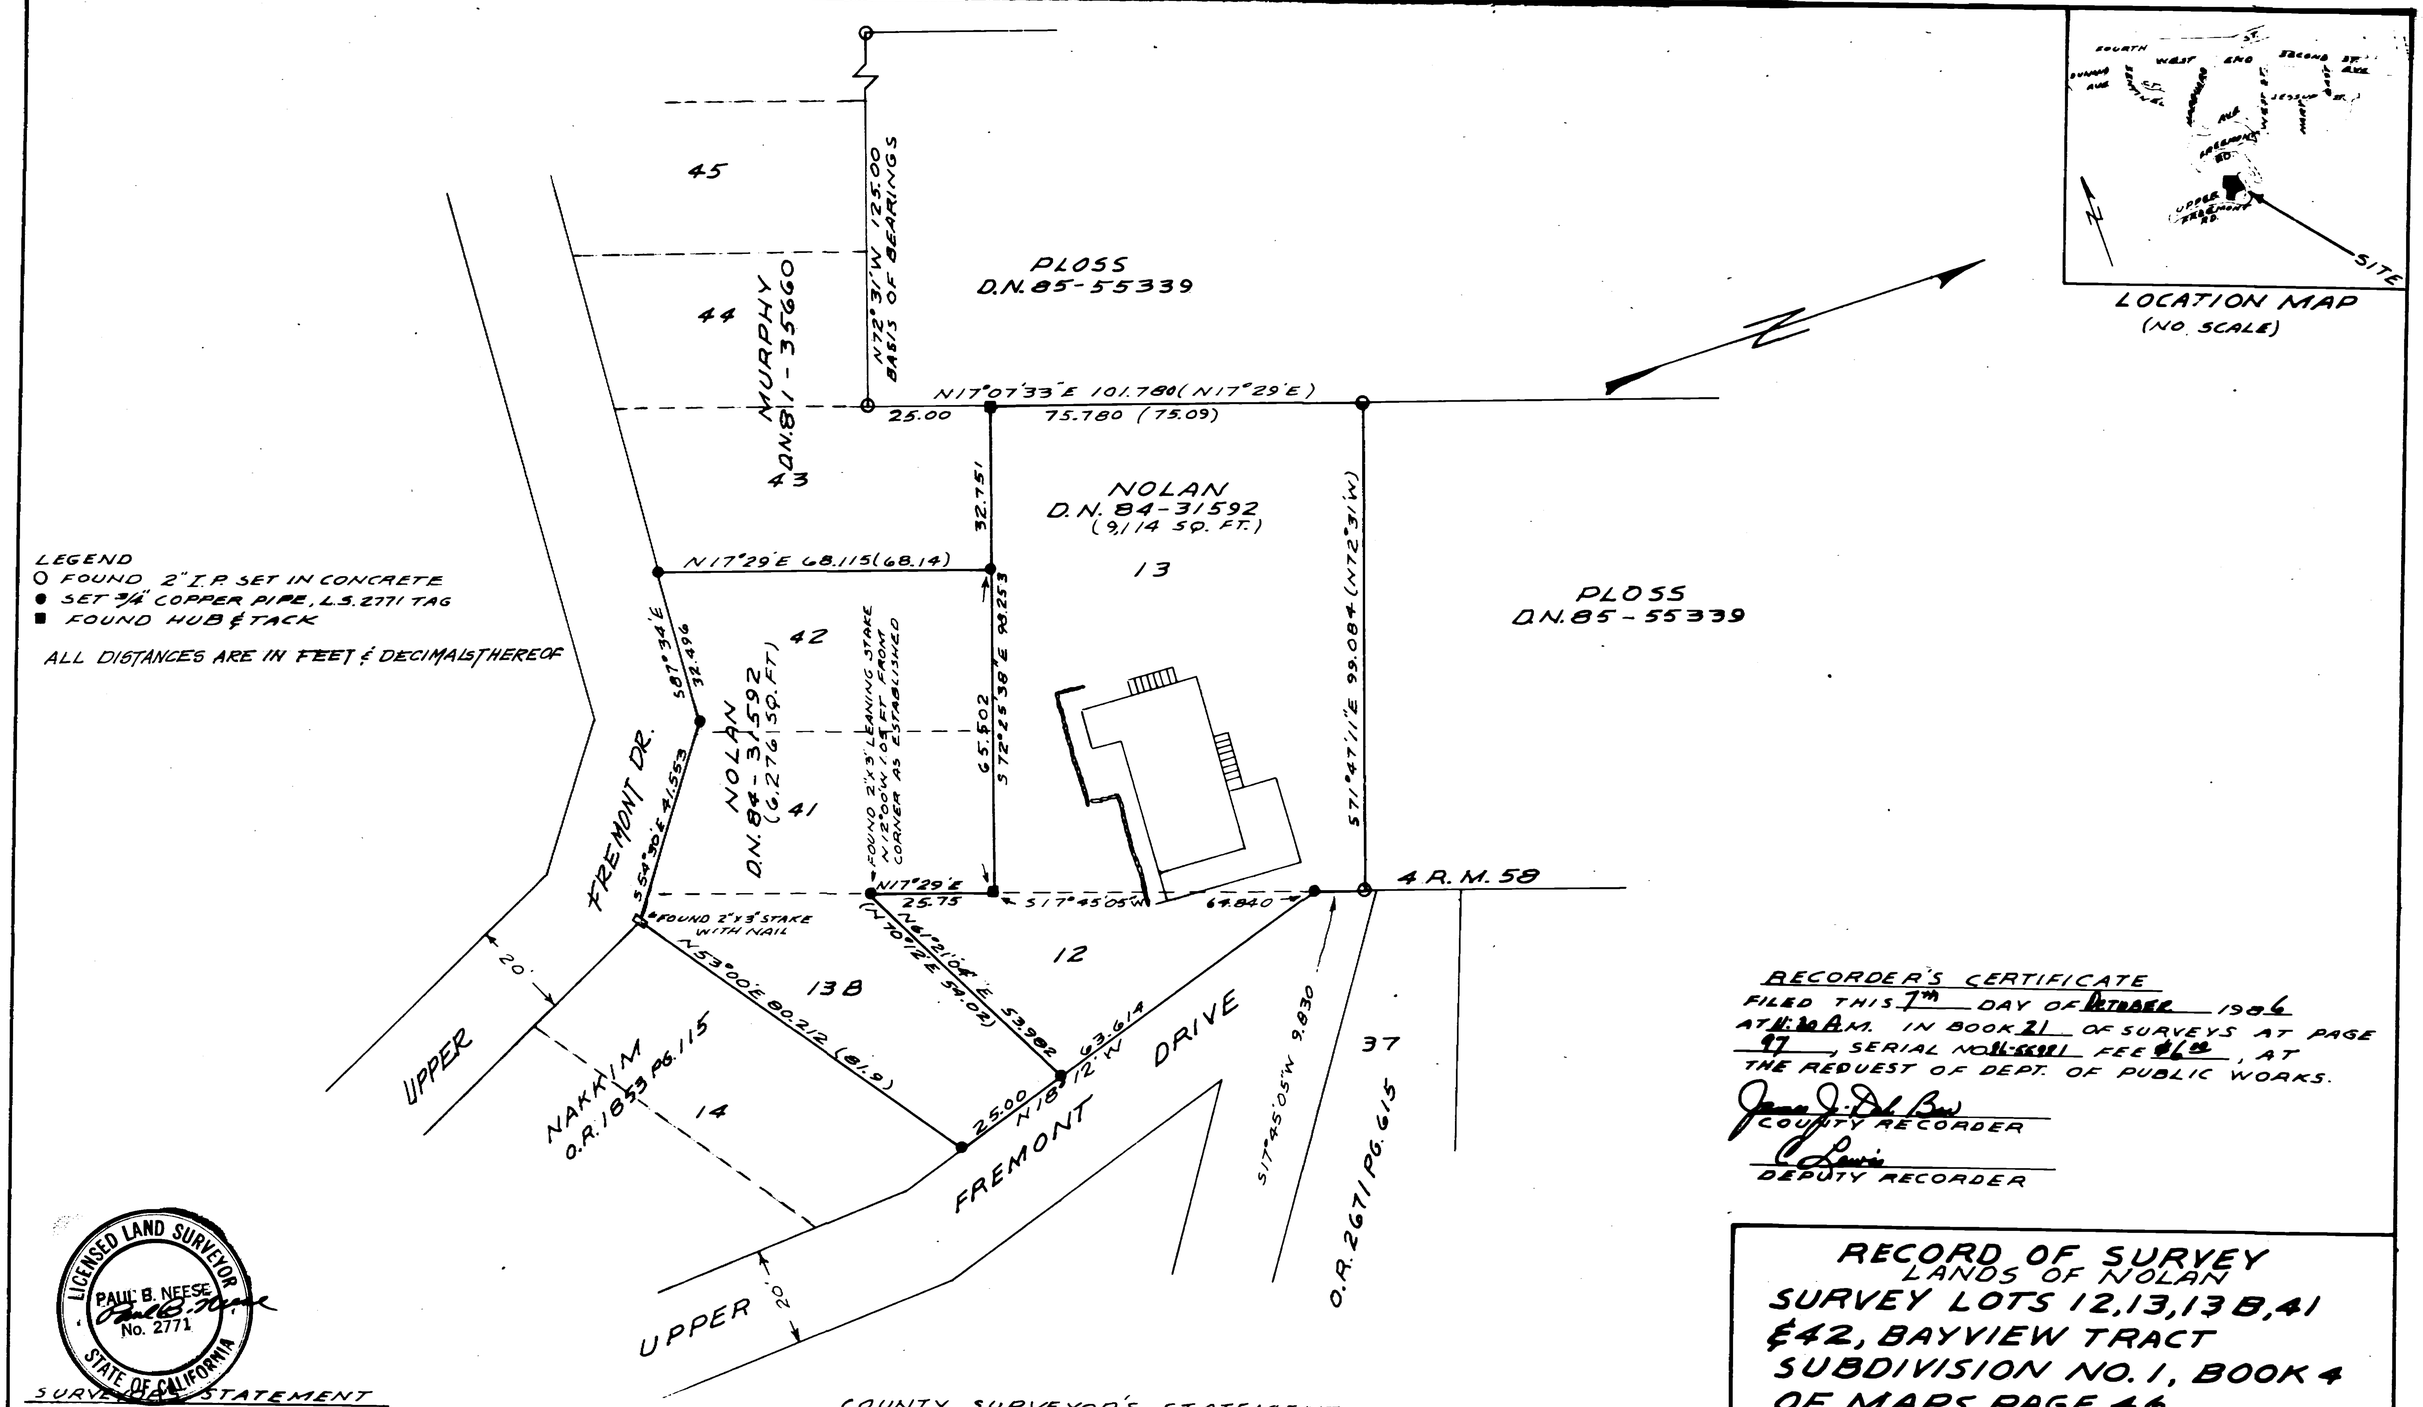

LOCATION MAP
(NO SCALE)

LEGEND
- O FOUND 2" I.P. SET IN CONCRETE
- ● SET 3/4" COPPER PIPE, L.S. 2771 TAG
- ■ FOUND HUB & TACK

ALL DISTANCES ARE IN FEET & DECIMALS THEREOF

RECORDER'S CERTIFICATE

FILED THIS 7TH DAY OF OCTOBER 1986 AT 11:20 A.M. IN BOOK 21 OF SURVEYS AT PAGE 97, SERIAL NO. 86-55991 FEE $6.00, AT THE REQUEST OF DEPT. OF PUBLIC WORKS.

JAMES J. DOLAN
COUNTY RECORDER

DEPUTY RECORDER

LICENSED LAND SURVEYOR
PAUL B. NEESE
No. 2771
STATE OF CALIFORNIA

SURVEYOR'S STATEMENT

THIS MAP CORRECTLY REPRESENTS A SURVEY MADE BY ME OR UNDER MY DIRECTION IN CONFORMANCE WITH THE REQUIREMENTS OF THE LAND SURVEYOR'S ACT AT THE REQUEST OF MICHAEL NOLAN IN AUG. 1986

SIGNED

PAUL B. NEESE L.S. 2771

COUNTY SURVEYOR'S STATEMENT

THIS MAP HAS BEEN EXAMINED IN ACCORDANCE WITH SECTION 8766 OF LAND SURVEYOR'S ACT THIS 3RD DAY OF OCTOBER 1986

SIGNED:

COUNTY SURVEYOR DEPUTY

REGISTERED PROFESSIONAL ENGINEER
CHARLES E. MURPHY
No. 18652
Exp. 6-30-89
CIVIL
STATE OF CALIFORNIA

A.P. 12-041-28

RECORD OF SURVEY
LANDS OF NOLAN

SURVEY LOTS 12, 13, 13B, 41 & 42, BAYVIEW TRACT SUBDIVISION NO. 1, BOOK 4 OF MAPS PAGE 46.
SAN RAFAEL, MARIN COUNTY CALIFORNIA

SCALE 1" = 20' AUGUST 1986
PAUL B. NEESE L.S. 2771

SHEET 1 OF 1

6031