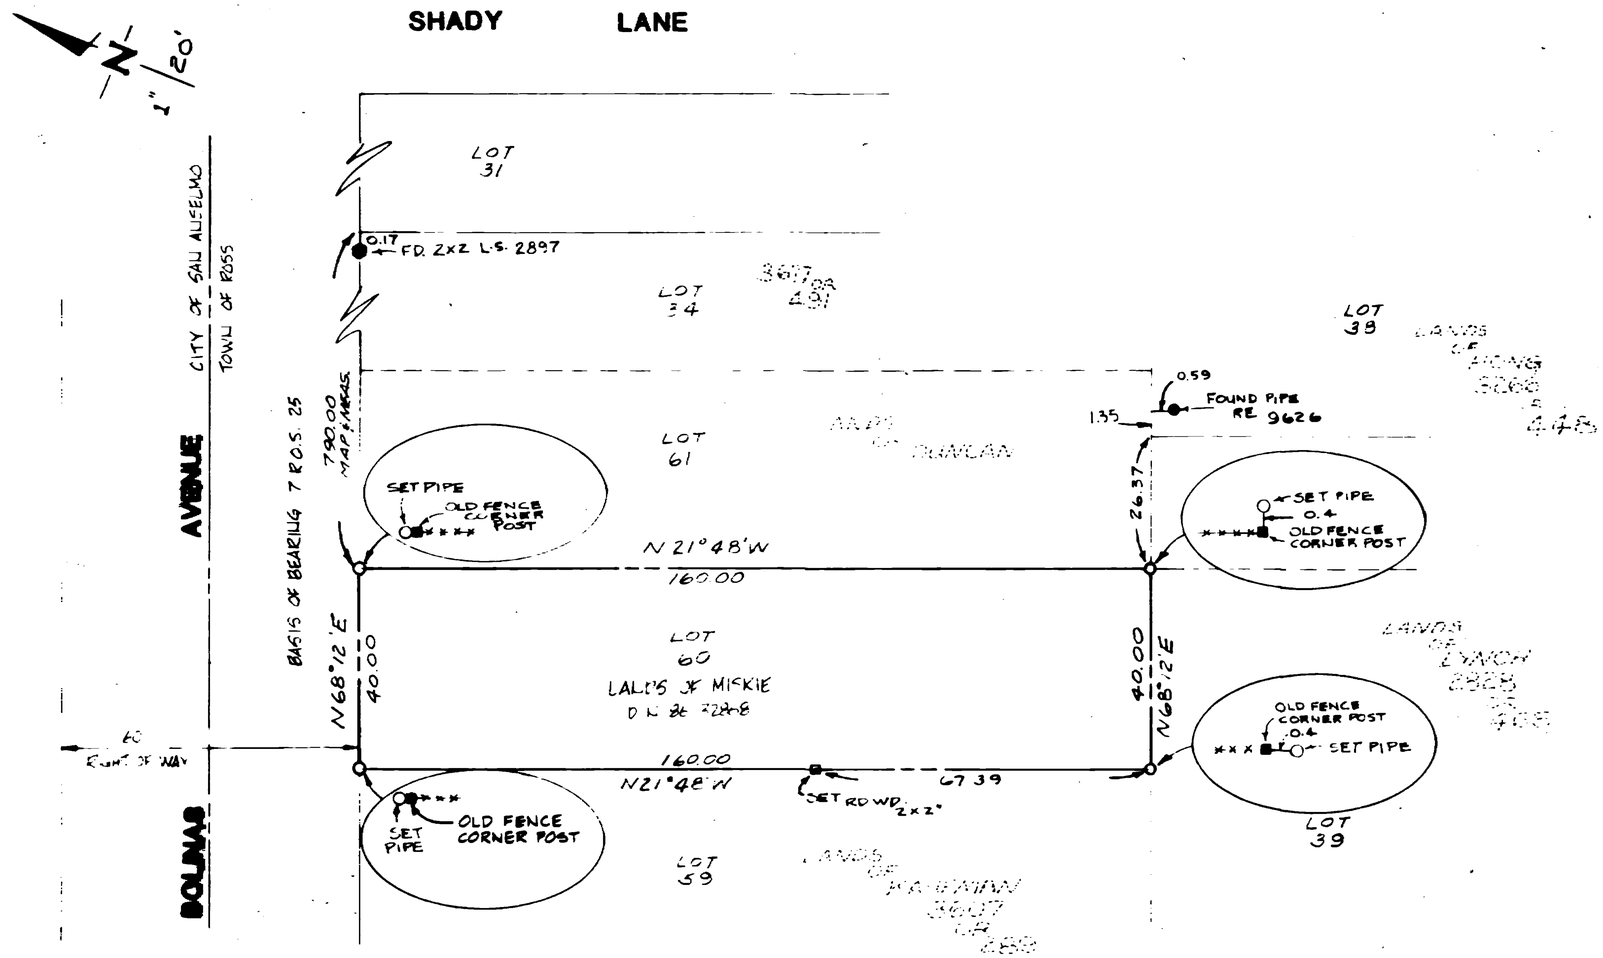

VICINITY MAP

UTS

BASIS OF BEARING

THE BEARING N 68°12'E ALONG THE SOUTHERLY LINE OF BOLINAS AVE AND FOUND 2X2 (R.O.S. BK 7 PG 25) WAS USED AS THE BASIS OF BEARING FOR THIS MAP.

COUNTY SURVEYOR'S STATEMENT

THIS MAP HAS BEEN EXAMINED IN ACCORDANCE WITH SECTION 8766 OF THE LAND SURVEYOR'S ACT THIS 7th DAY OF Oct.

Charles E Munby
COUNTY SURVEYOR, DEPUTY

REGISTERED PROFESSIONAL ENGINEER CHARLES E. MUNBY No. 20852 CIVIL STATE OF CALIFORNIA

SURVEYOR'S CERTIFICATE

THIS MAP CORRECTLY REPRESENTS A SURVEY MADE BY ME OR UNDER MY DIRECTION IN CONFORMANCE WITH THE REQUIREMENTS OF THE LAND SURVEYOR'S ACT AT THE REQUEST OF DANIEL MISKIE & R. CAROL MISKIE IN AUGUST 19 86

Warren E. Nute
WARREN E. NUTE R.C.E. 6/30/89

REGISTERED PROFESSIONAL ENGINEER WARREN E. NUTE No. 15945 CIVIL STATE OF CALIFORNIA

LEGEND

- O SET ¾" PIPE & TAG RCE 15945
- ● FOUND 2x2 LS 2897
- ● FOUND PIPE RE 9626
- ■ OLD FENCE CORNER POST
- ⊡ SET RDWD 2x2

RECORDER'S CERTIFICATE

FILED THIS 7th DAY OF October, 1986, AT 11:30 A.M. IN BOOK 21 OF Surveys AT PAGE 98 AT THE REQUEST OF THE COUNTY OF MARIN, D.P.W.

SERIAL NO 86-56026 FEE $6.00

James J. DiBon
COUNTY RECORDER DEPUTY

RECORD OF SURVEY

LANDS OF MISKIE

LOT 60 MAP OF THE FERN HILL TRACT

AP# 73-041-17 BOOK 2 RM PAGE 5

TOWN OF ROSS, MARIN COUNTY, CALIF

NUTE ENGINEERING
SAN RAFAEL, CALIFORNIA

5156

SCALE: 1" = 20' AUGUST 1986 SHEET 1 OF 1