SURVEYOR'S STATEMENT

THIS MAP CORRECTLY REPRESENTS A SURVEY MADE BY ME OR UNDER MY DIRECTION IN CONFORMANCE WITH THE REQUIREMENTS OF THE LAND SURVEYOR'S ACT AT THE REQUEST OF ROY DOTTO IN OCTOBER 1986.

Douglas J. Scranton
L.S. No. 5379

LICENSED LAND SURVEYOR — DOUGLAS J. SCRANTON — No. 5379 — STATE OF CALIFORNIA

COUNTY SURVEYOR'S STATEMENT

THIS MAP HAS BEEN EXAMINED IN ACCORDANCE WITH SECTION 87666 OF THE LAND SURVEYOR'S ACT THIS 25th DAY OF Nov., 1986.

Charles E. Murphy
DEPUTY COUNTY SURVEYOR
R.C.E. No. _____
EXP. DATE _____

REGISTERED PROFESSIONAL ENGINEER — CHARLES E. MURPHY — No. 18652 — Exp 6-30-89 — CIVIL — STATE OF CALIFORNIA

RECORDER'S CERTIFICATE

FILED THIS 15th DAY OF December 1986, AT 8:A.M. IN BOOK 22 OF Surveys AT PAGE 29 AT THE REQUEST OF DEPT. OF PUBLIC WORKS.
SERIAL NO 86-70527 FEE: $6.00

James J. Dal Bon
COUNTY RECORDER
Lorrie Graham, deputy

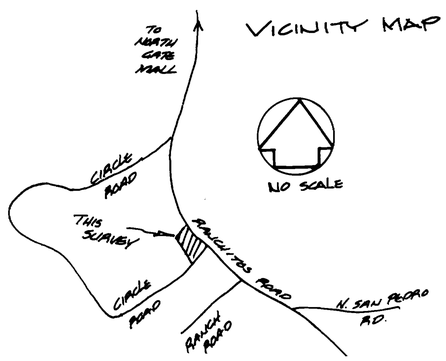

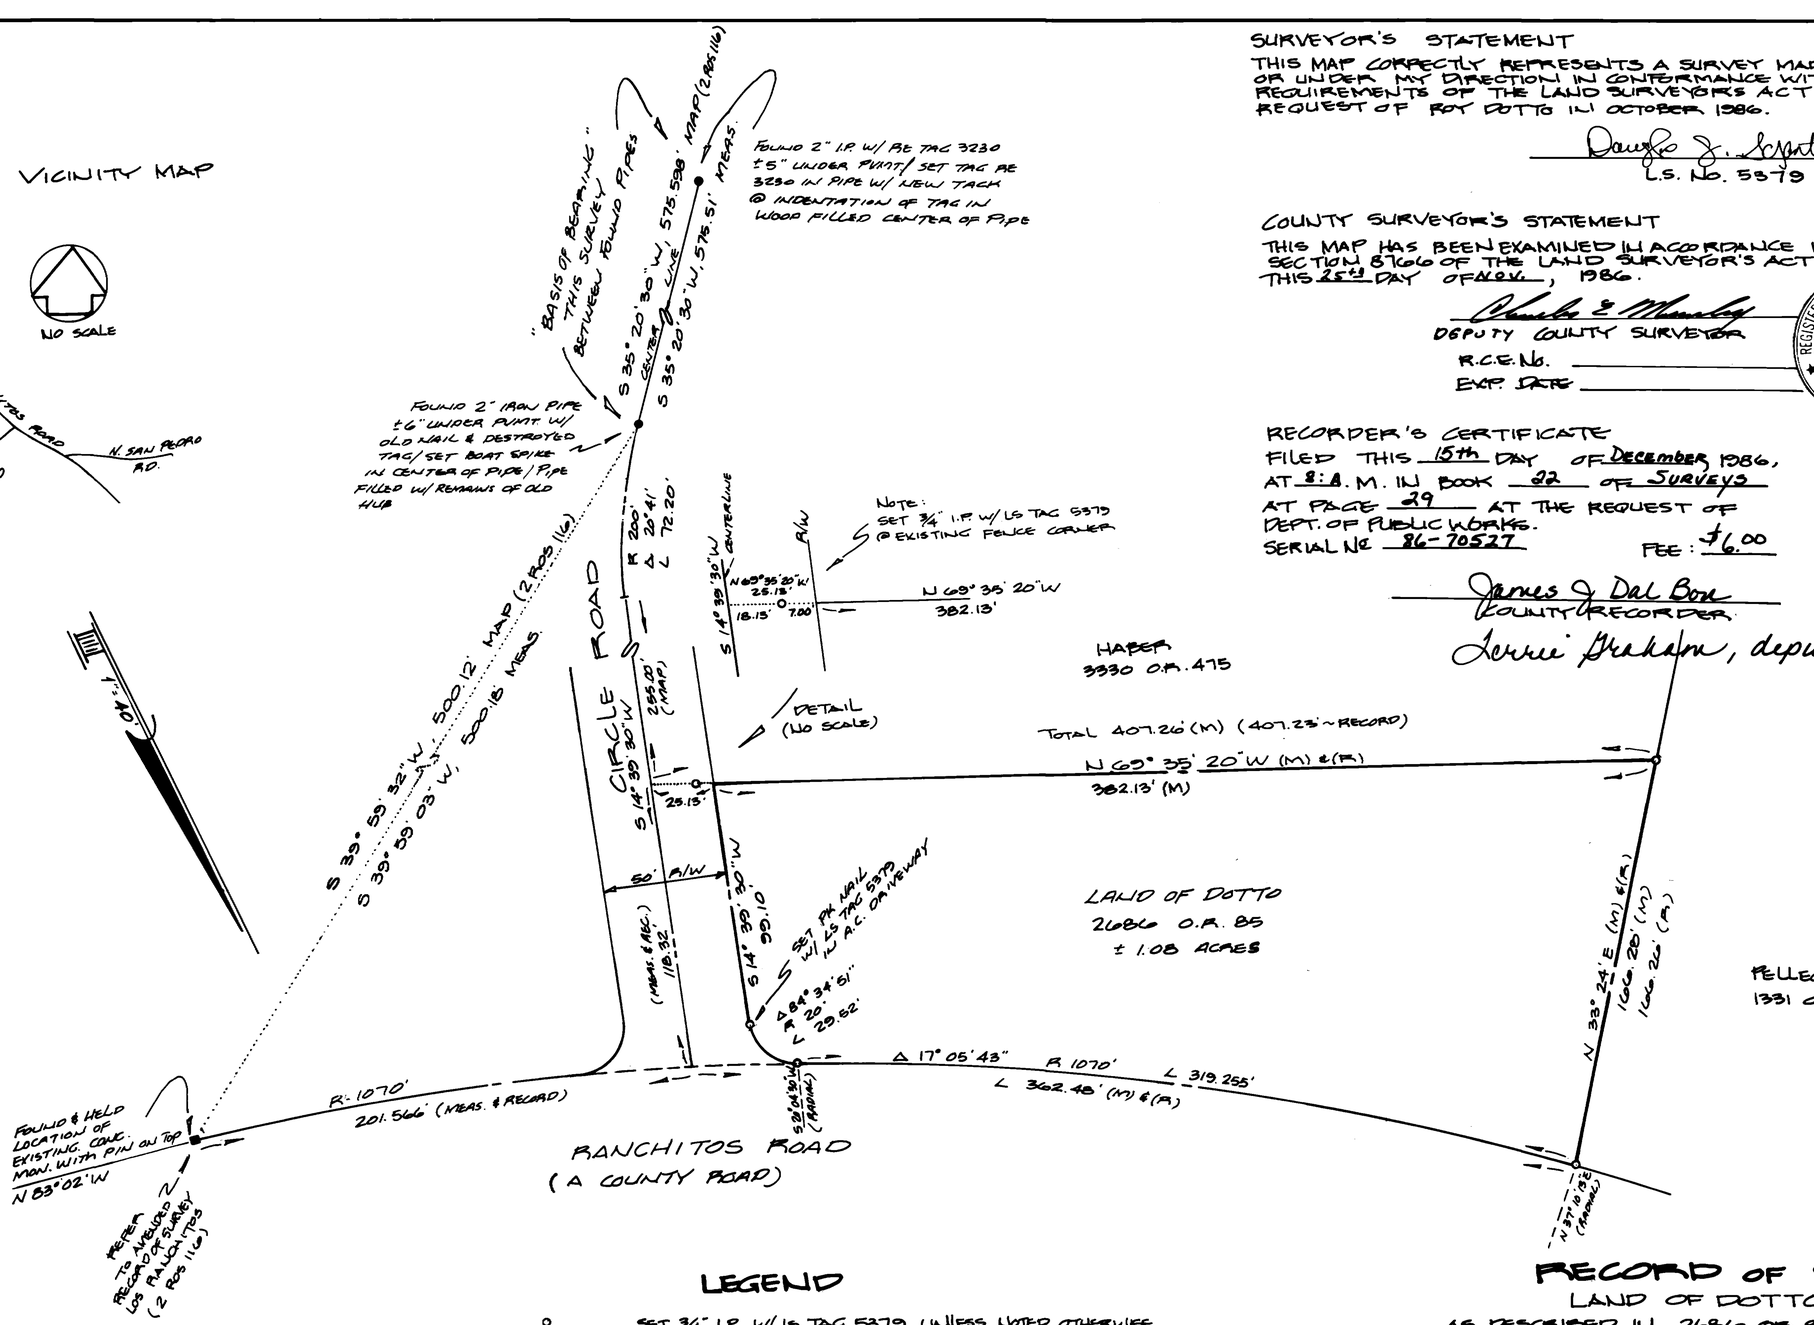

LEGEND

○	SET ¾" I.P. W/ LS TAG 5379, UNLESS NOTED OTHERWISE
●, ■	FOUND MONUMENTATION AS NOTED
(R)	RECORD OR DEED INFORMATION
(M)	MEASURED

ALL DISTANCES SHOWN ARE IN FEET AND DECIMALS THEREOF.

BASIS OF BEARING

TAKEN AS S 35° 20' 30" W BETWEEN FOUND IRON PIPES IN THE CENTER OF CIRCLE ROAD AS SHOWN & AS SAID POINTS ARE DEPICTED UPON THE AMENDED RECORD OF SURVEY LOS RANCHITOS, 2 ROS 116, SHT. 3 OF 5

RECORD OF SURVEY

LAND OF DOTTO

AS DESCRIBED IN 26866 OR 85 BEING A PORTION OF LOT 39 OF THE AMENDED RECORD OF SURVEY LOS RANCHITOS [2 ROS 116]
VIC. SAN RAFAEL
MARIN COUNTY CALIFORNIA
SCALE 1" = 40' OCTOBER 1986

SHEET 1 OF 1

DJ SCRANTON SURVEYING
845 OLIVE AVE. SUITE 208
NOVATO, CA. (415) 897-2663

JOB NO. 86-29

(AP# 179-191-04)

Can 6087