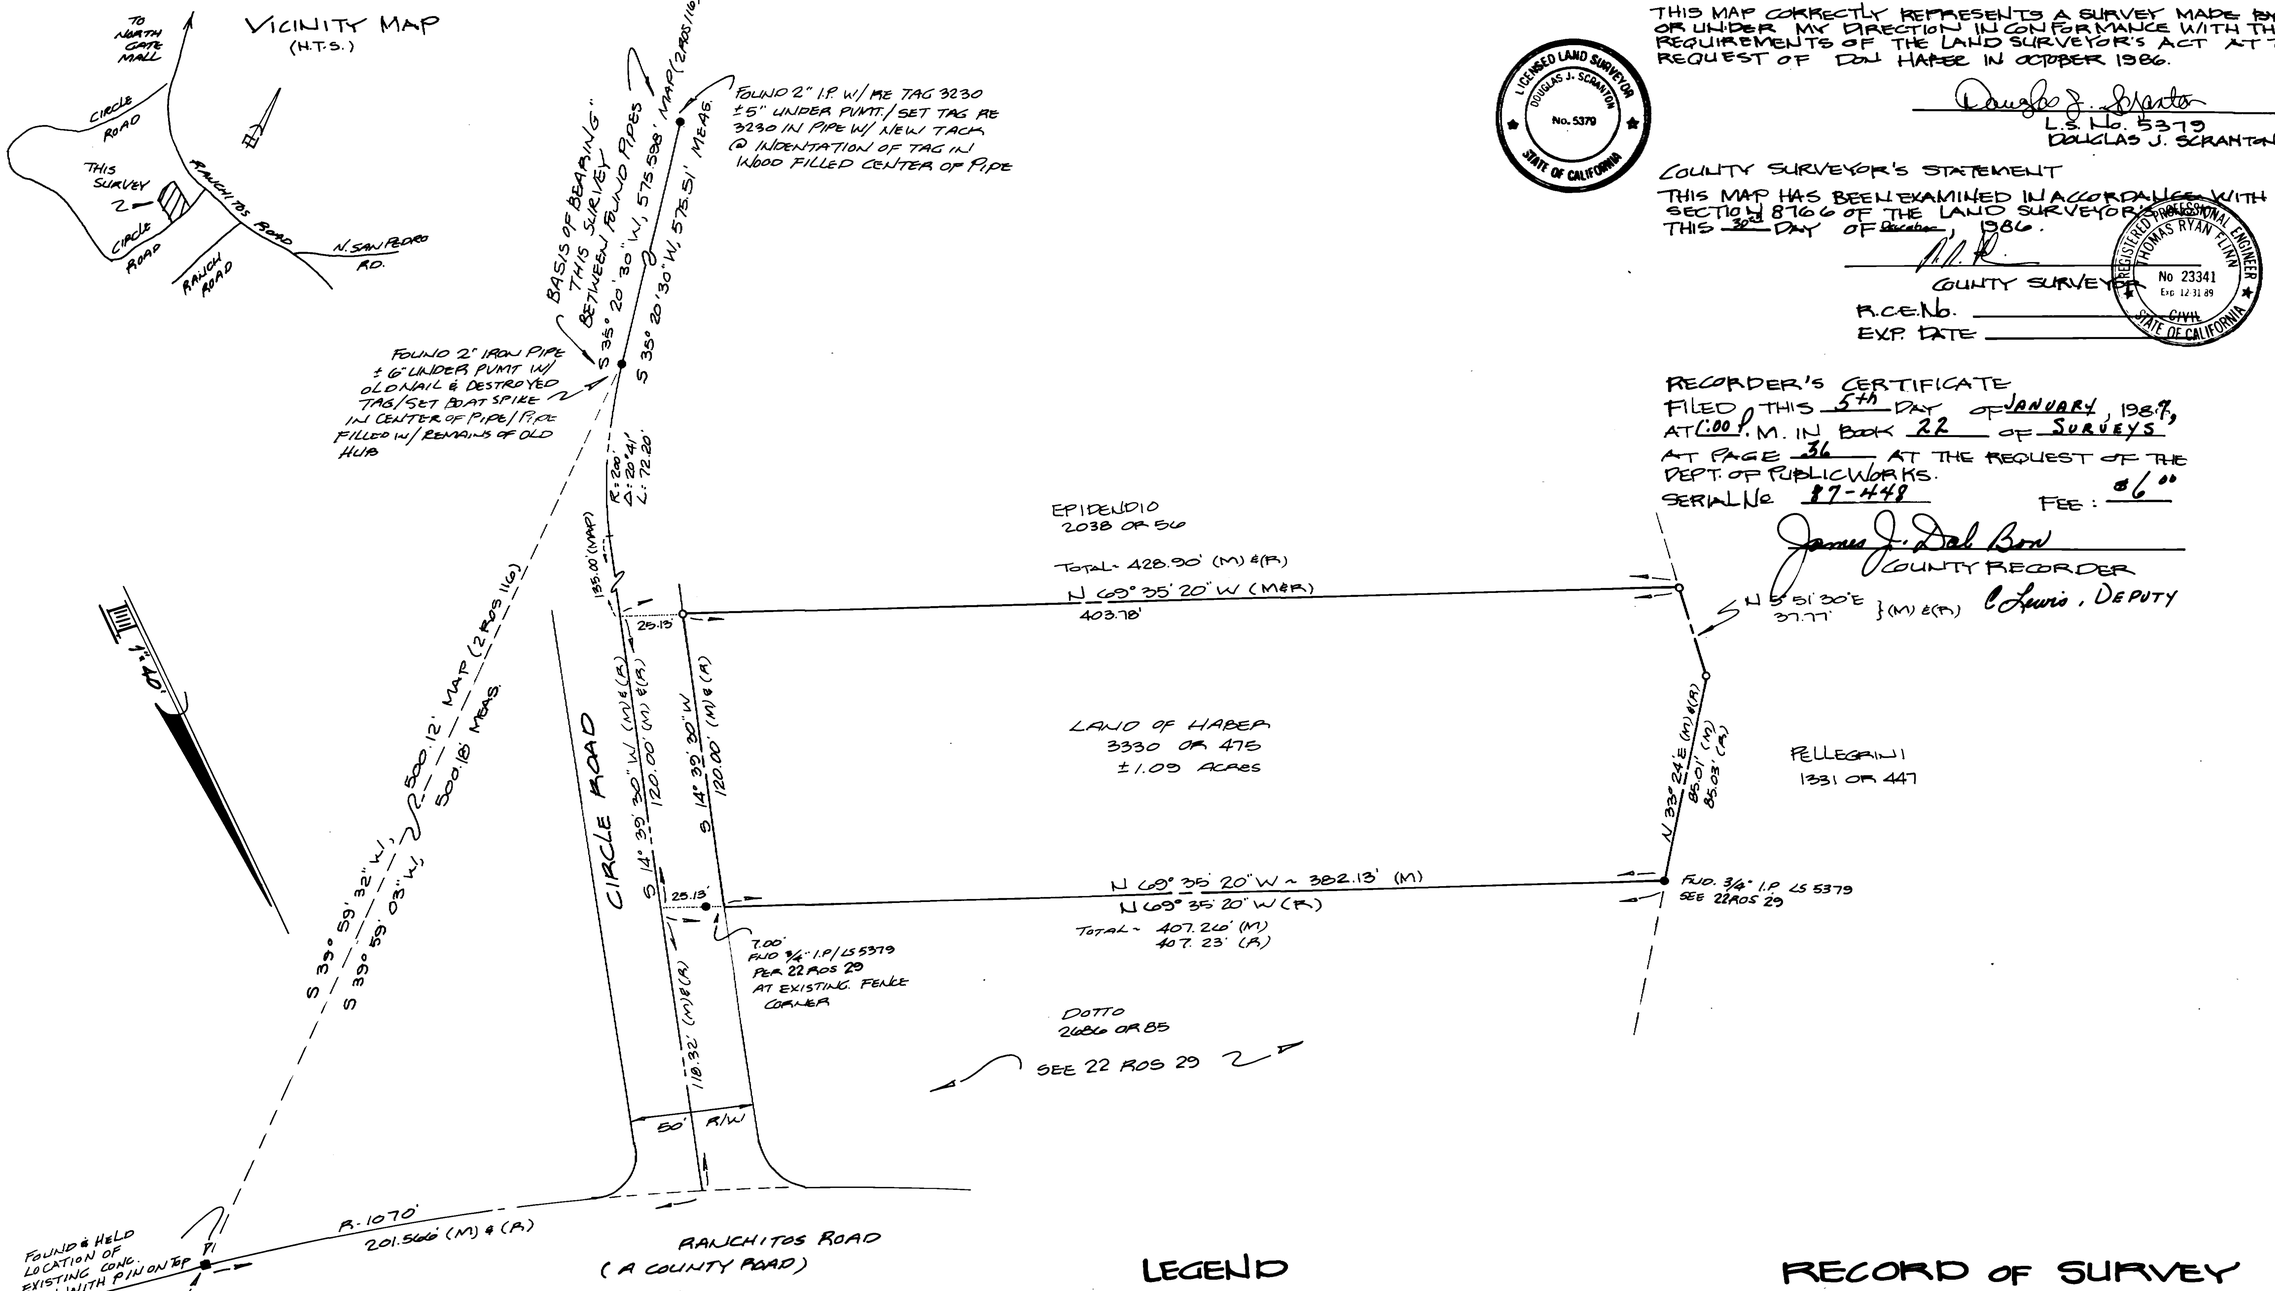

BASIS OF BEARING

TAKEN AS S 35° 20' 30" W BETWEEN FOUND IRON PIPES IN THE CENTER OF CIRCLE ROAD AS SHOWN & AS SAID POINTS ARE DEPICTED UPON THE AMENDED RECORD OF SURVEY LOS RANCHITOS, 2 ROS 116, SHT. 3 OF 5

LEGEND

○	SET 3/4" I.P. W/ LS TAG 5379
●, □	FOUND MONUMENTATION AS NOTED
(R)	RECORD OR DEED INFORMATION
(M)	MEASURED

ALL DISTANCES SHOWN ARE IN FEET AND DECIMALS THEREOF.

SURVEYOR'S STATEMENT

THIS MAP CORRECTLY REPRESENTS A SURVEY MADE BY ME OR UNDER MY DIRECTION IN CONFORMANCE WITH THE REQUIREMENTS OF THE LAND SURVEYOR'S ACT AT THE REQUEST OF DON HABER IN OCTOBER 1986.

Douglas J. Scranton
L.S. No. 5379
DOUGLAS J. SCRANTON

LICENSED LAND SURVEYOR — DOUGLAS J. SCRANTON — No. 5379 — STATE OF CALIFORNIA

COUNTY SURVEYOR'S STATEMENT

THIS MAP HAS BEEN EXAMINED IN ACCORDANCE WITH SECTION 8766 OF THE LAND SURVEYOR'S ACT THIS 30th DAY OF December, 1986.

COUNTY SURVEYOR

R.C.E. No. _____

EXP. DATE _____

REGISTERED PROFESSIONAL ENGINEER — THOMAS RYAN FLINN — No 23341 Exp 12-31-89 — CIVIL — STATE OF CALIFORNIA

RECORDER'S CERTIFICATE

FILED THIS 5th DAY OF JANUARY, 1987, AT 1:00 P.M. IN BOOK 22 OF SURVEYS AT PAGE 36 AT THE REQUEST OF THE DEPT. OF PUBLIC WORKS.

SERIAL No. 87-448 FEE: $6.00

James J. Del Bon
COUNTY RECORDER

C Lewis, DEPUTY

RECORD OF SURVEY

LAND OF HABER

AS DESCRIBED IN 3330 OR 475 BEING A PORTION OF LOT 33 OF THE AMENDED RECORD OF SURVEY LOS RANCHITOS (2 ROS 116)

VIC. SAN RAFAEL

MARIN COUNTY — CALIFORNIA

SCALE 1"=40' — OCTOBER 1986

SHEET 1 OF 1

DJ SCRANTON SURVEYING
845 OLIVE AVE. SUITE 208
NOVATO, CA. (415) 897-2668

JOB No. 86-33

(AP# 179-191-05)

Can 6101