63

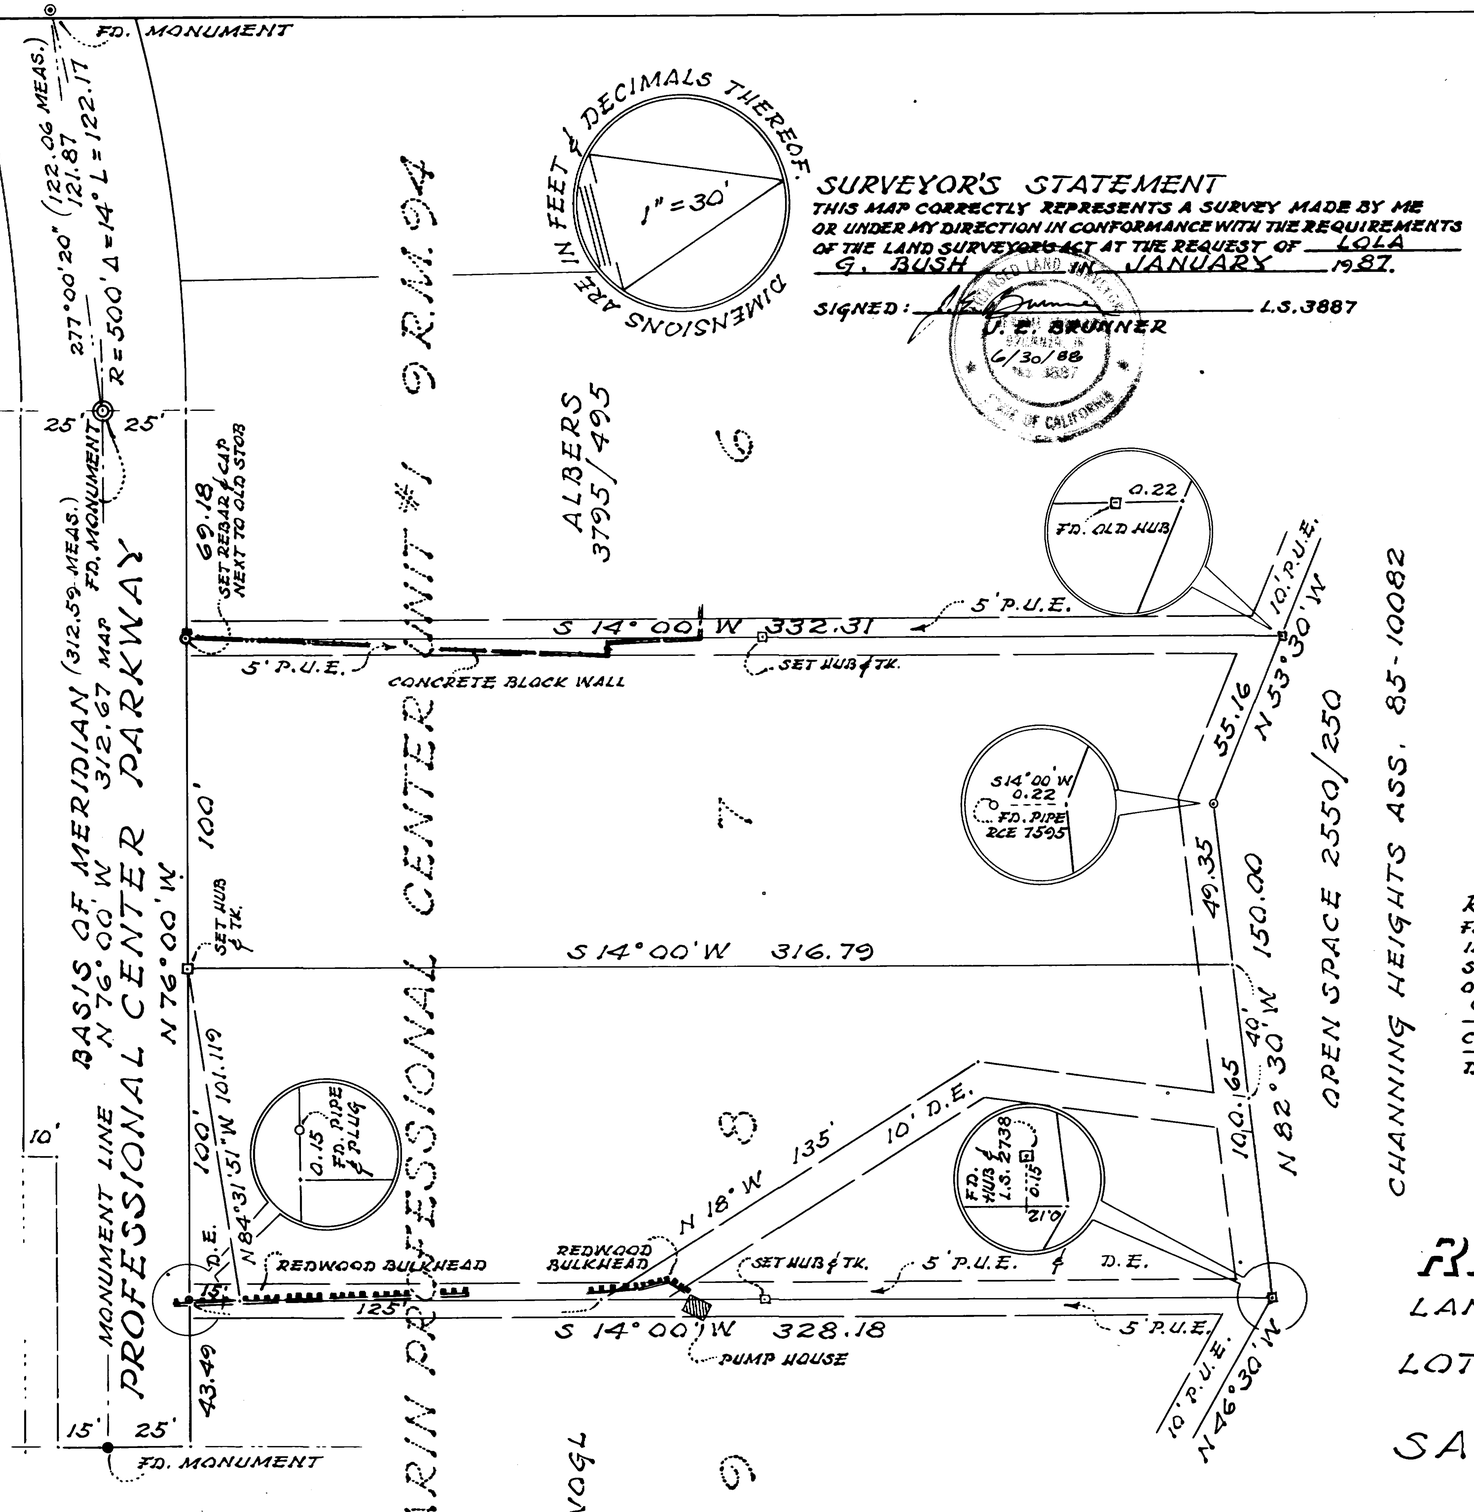

SURVEYOR'S STATEMENT

THIS MAP CORRECTLY REPRESENTS A SURVEY MADE BY ME OR UNDER MY DIRECTION IN CONFORMANCE WITH THE REQUIREMENTS OF THE LAND SURVEYORS ACT AT THE REQUEST OF LOLA G. BUSH IN JANUARY 1987.

SIGNED: _____ L.S. 3887

J. E. BRUNNER

REGISTERED LAND SURVEYOR — 6/30/88 — STATE OF CALIFORNIA

CALIFORNIA LAND SURVEYORS ASSOCIATION 1966 MARIN CHAPTER

COUNTY SURVEYOR'S STATEMENT

THIS MAP HAS BEEN EXAMINED IN ACCORDANCE WITH SECTION 8766 OF THE LAND SURVEYOR'S ACT THIS 18th DAY OF MARCH 1987.

_____ COUNTY SURVEYOR

Charles E. Murphy BY DEPUTY

REGISTERED PROFESSIONAL ENGINEER — CHARLES E. MURPHY — No. 18652 Exp 6-30-89 — CIVIL — STATE OF CALIFORNIA

RECORDER'S CERTIFICATE

FILED THIS 19th DAY OF MARCH 1987 AT 12:40 P.M.
IN BOOK 22 OF SURVEYS AT PAGE 63
SERIAL NO. 87-18601 FEE $6.00 AT THE REQUEST OF Department of Public Works

James J. Dal Bon
COUNTY RECORDER Jerrii Dávalos
DEPUTY RECORDER

RECORD OF SURVEY

LANDS OF BUSH 82-54568

LOT 7 & 8 MARIN PROFESSIONAL CENTER
UNIT #1 9 R.M. 94

SAN RAFAEL, CALIFORNIA.
MARIN COUNTY

JANUARY 1987

JERRICO ASSOCIATES 77 MARK DRIVE SAN RAFAEL, CALIFORNIA.

155-073-03,04 6664 SHEET 1 OF 1

Can 6141