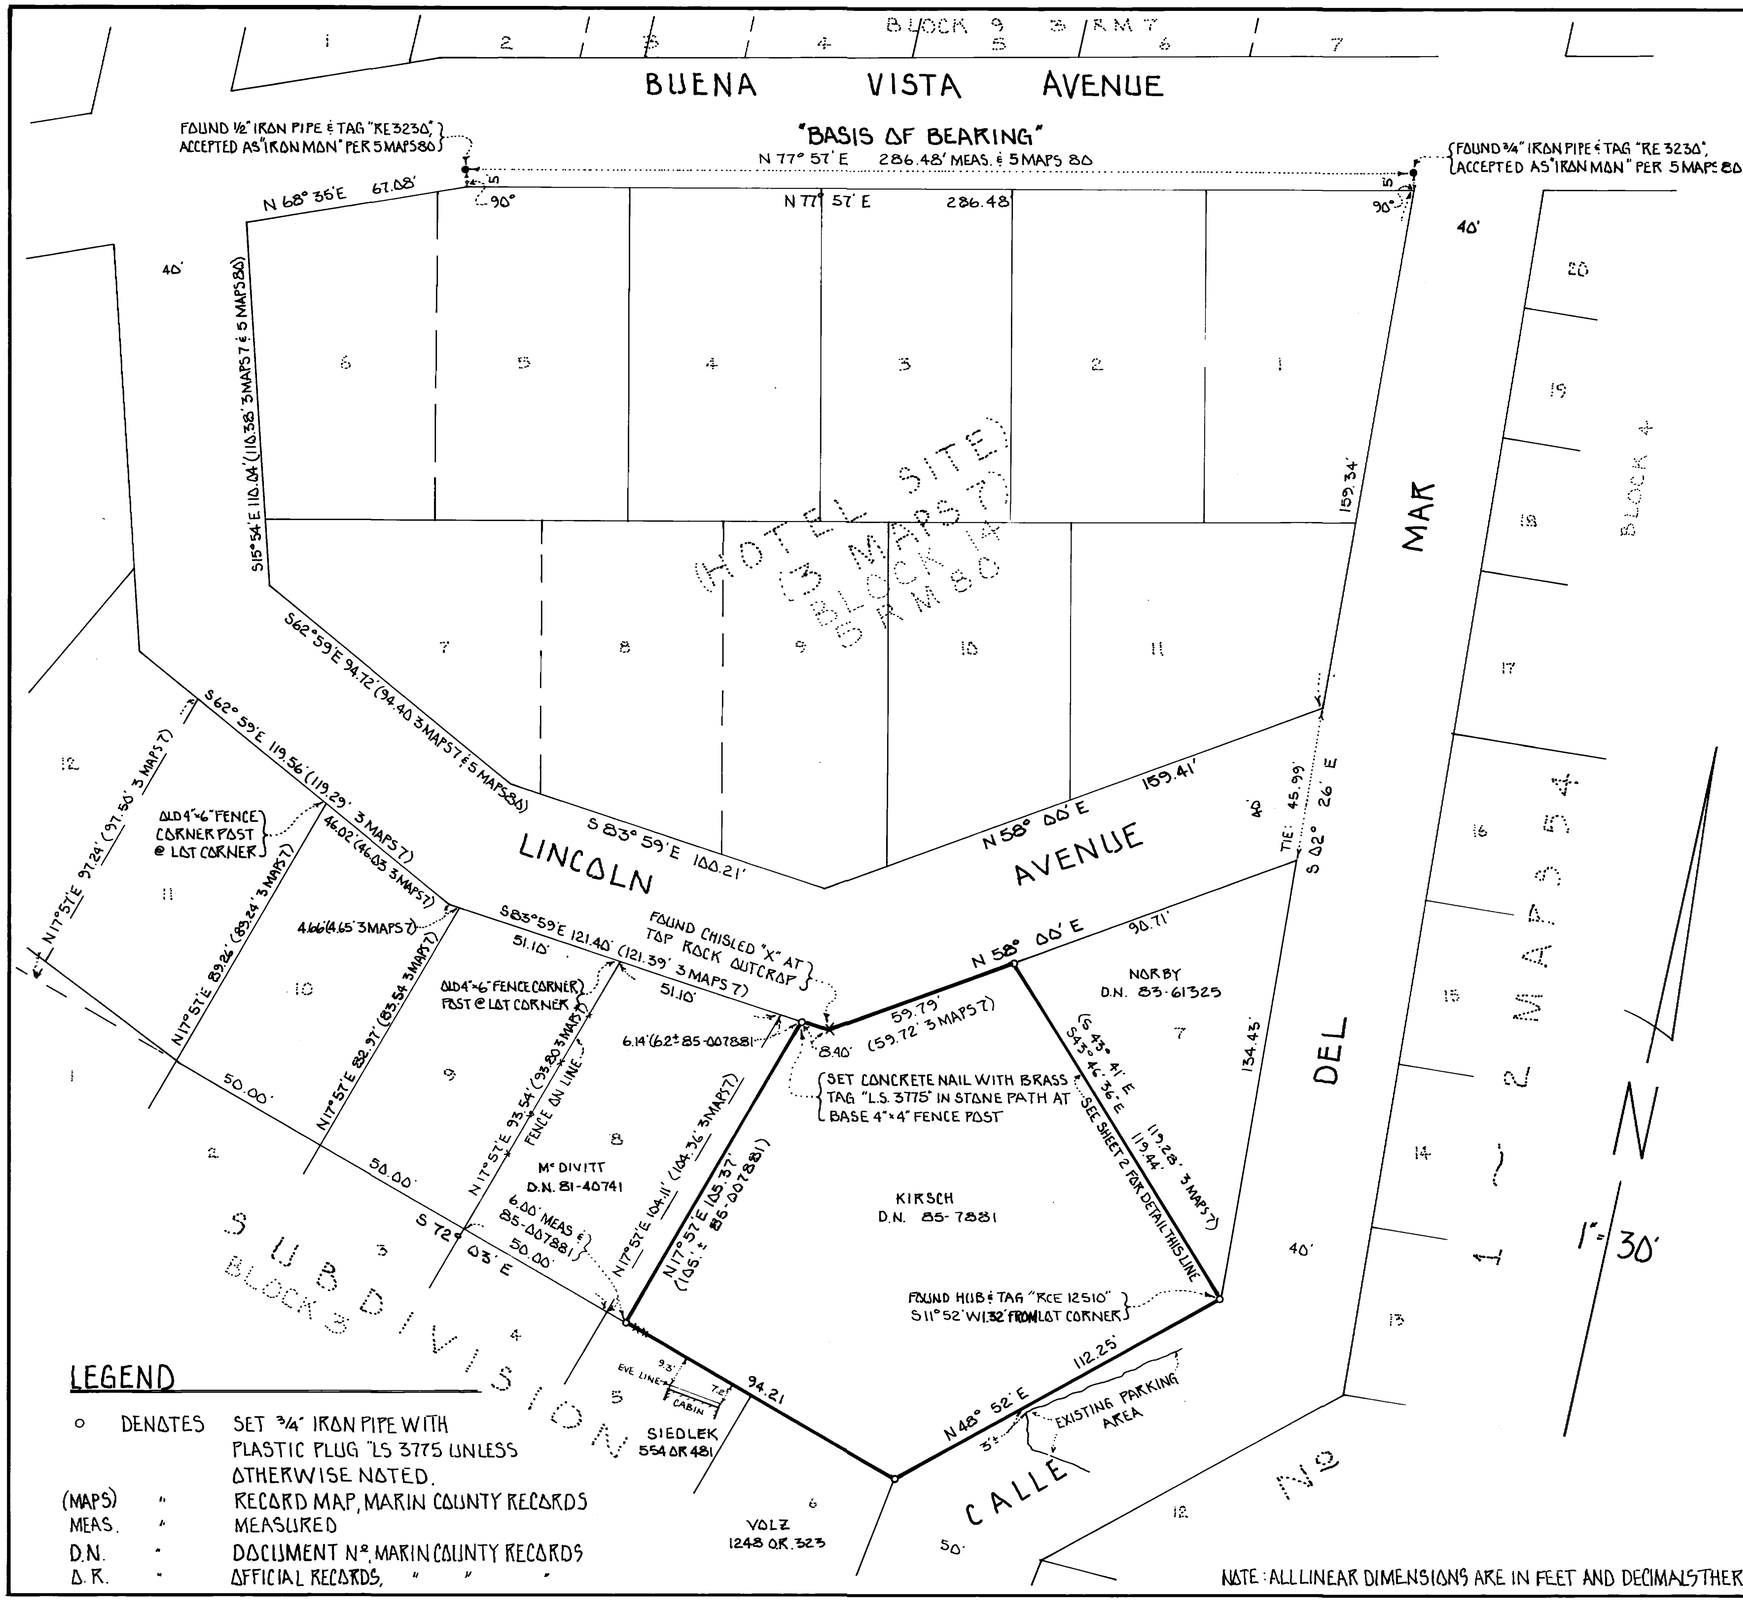

LEGEND

○	DENOTES	SET 3/4" IRON PIPE WITH PLASTIC PLUG "LS 3775 UNLESS OTHERWISE NOTED.
(MAPS)	"	RECORD MAP, MARIN COUNTY RECORDS
MEAS.	"	MEASURED
D.N.	"	DOCUMENT Nº, MARIN COUNTY RECORDS
O.R.	"	OFFICIAL RECORDS, " " "

SURVEYOR'S STATEMENT

THIS MAP CORRECTLY REPRESENTS A SURVEY MADE BY ME OR UNDER MY DIRECTION IN CONFORMANCE WITH THE REQUIREMENTS OF THE LAND SURVEYORS' ACT AT THE REQUEST OF CHARLES & MARGO KIRSCH

IN NOVEMBER, 1986

SIGNED: JOSEPH GRIPPI L.S. 3775 EXPIRES 12·31·87

COUNTY SURVEYOR'S STATEMENT

THIS MAP HAS BEEN EXAMINED IN ACCORDANCE WITH SECTION 8766 OF THE LAND SURVEYORS' ACT THIS 27th DAY OF MAY 1987.

RECEIVED CHARLES E. MANLEY No 18652 CIVIL ENGINEER

COUNTY SURVEYOR

BY DEPUTY: Charles E Manley

RECORDER'S STATEMENT

FILED THIS 3rd DAY OF JUNE 1987 AT 2:30 P.M. IN BOOK 22 OF SURVEYS AT PAGE 97 AT THE REQUEST OF MARIN COUNTY D.P.W.

SERIAL Nº 87-37598 FEE $ 8.00

James J. Del Bono
COUNTY RECORDER

BY DEPUTY: C. Lewis

KIRSCH RECORD OF SURVEY

LANDS DESCRIBED IN DOCUMENT NO. 85-007881 MARIN COUNTY RECORDS

BEING A PORTION OF THAT CERTAIN UNNUMBERED LOT IN BLOCK 3 "MAP OF N.H. STINSON'S SUBDIVISION Nº 2 AT STINSON BEACH"

BOUNDED BY LOT 7 IN BLOCK 3 AND LOT 8 IN BLOCK 3 AS RECORDED IN BOOK 3 OF MAPS AT PAGE 7 MARIN COUNTY RECORDS

STINSON BEACH

MARIN COUNTY CALIFORNIA

NOVEMBER 1986 SURVEY Nº 1511

PREPARED BY
JOSEPH GRIPPI & ASSOCIATES, INC.
1817 GRAND AVE.
SAN RAFAEL CALIFORNIA

NOTE: ALL LINEAR DIMENSIONS ARE IN FEET AND DECIMALS THEREOF

AP 195-174-07

SHEET 1 OF 2

Can 6193

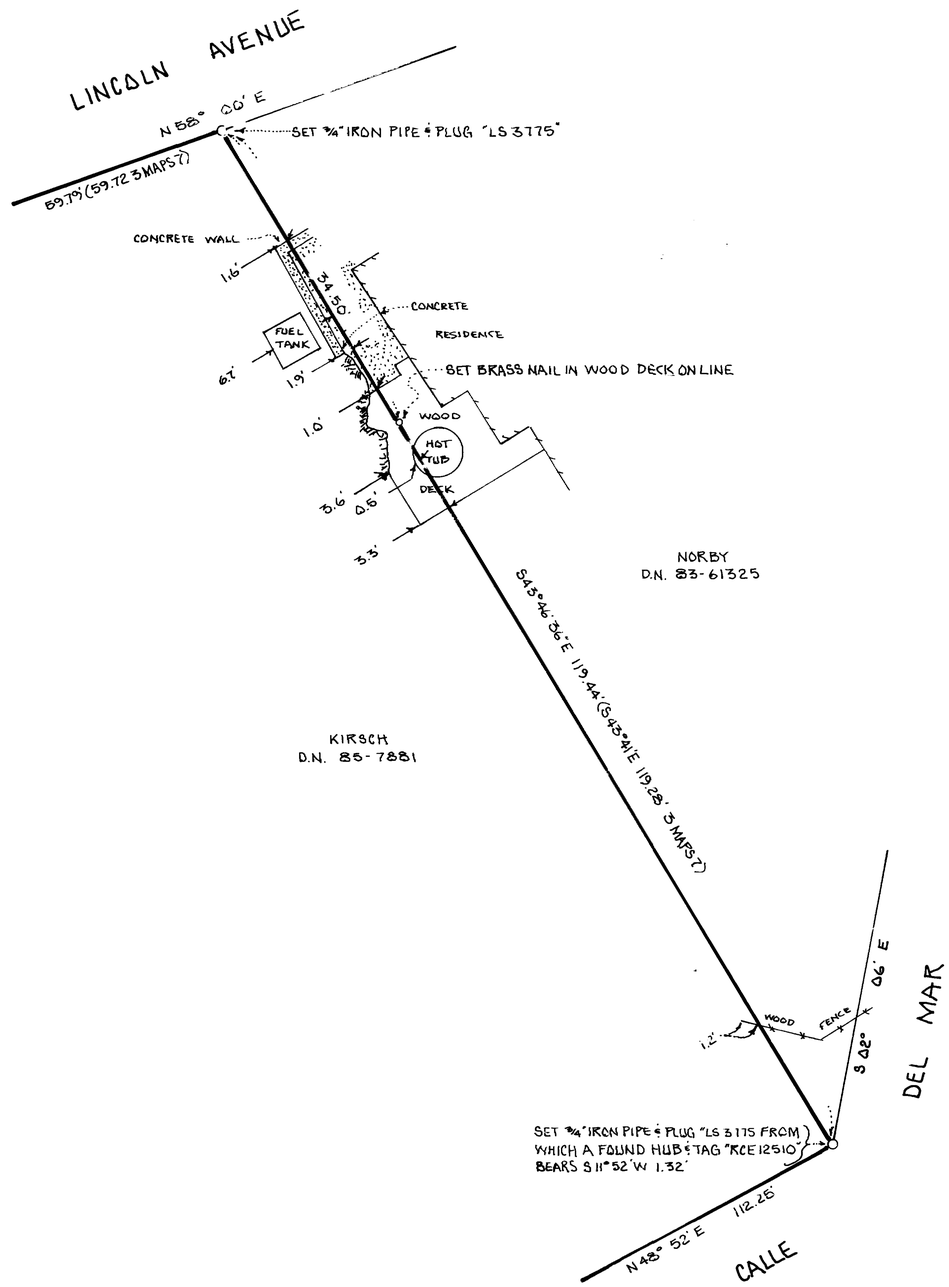

DETAIL
1" = 10'

KIRSCH RECORD OF SURVEY

LANDS DESCRIBED IN DOCUMENT NO. 85-007881
MARIN COUNTY RECORDS
BEING A PORTION OF THAT CERTAIN UNNUMBERED LOT
IN BLOCK 3 "MAP OF N.H. STINSON'S SUBDIVISION Nº 2
AT STINSON BEACH"
BOUNDED BY LOT 7 IN BLOCK 3 AND LOT 8 IN BLOCK 3
AS RECORDED IN BOOK 3 OF MAPS AT PAGE 7
MARIN COUNTY RECORDS
STINSON BEACH

MARIN COUNTY — CALIFORNIA
NOVEMBER 1986 — SURVEY Nº 1511

PREPARED BY
JOSEPH GRIPPI & ASSOCIATES, INC.
1817 GRAND AVE.
SAN RAFAEL — CALIFORNIA

A.P. 195-174-07 — SHEET 2 OF 2

Can 6193