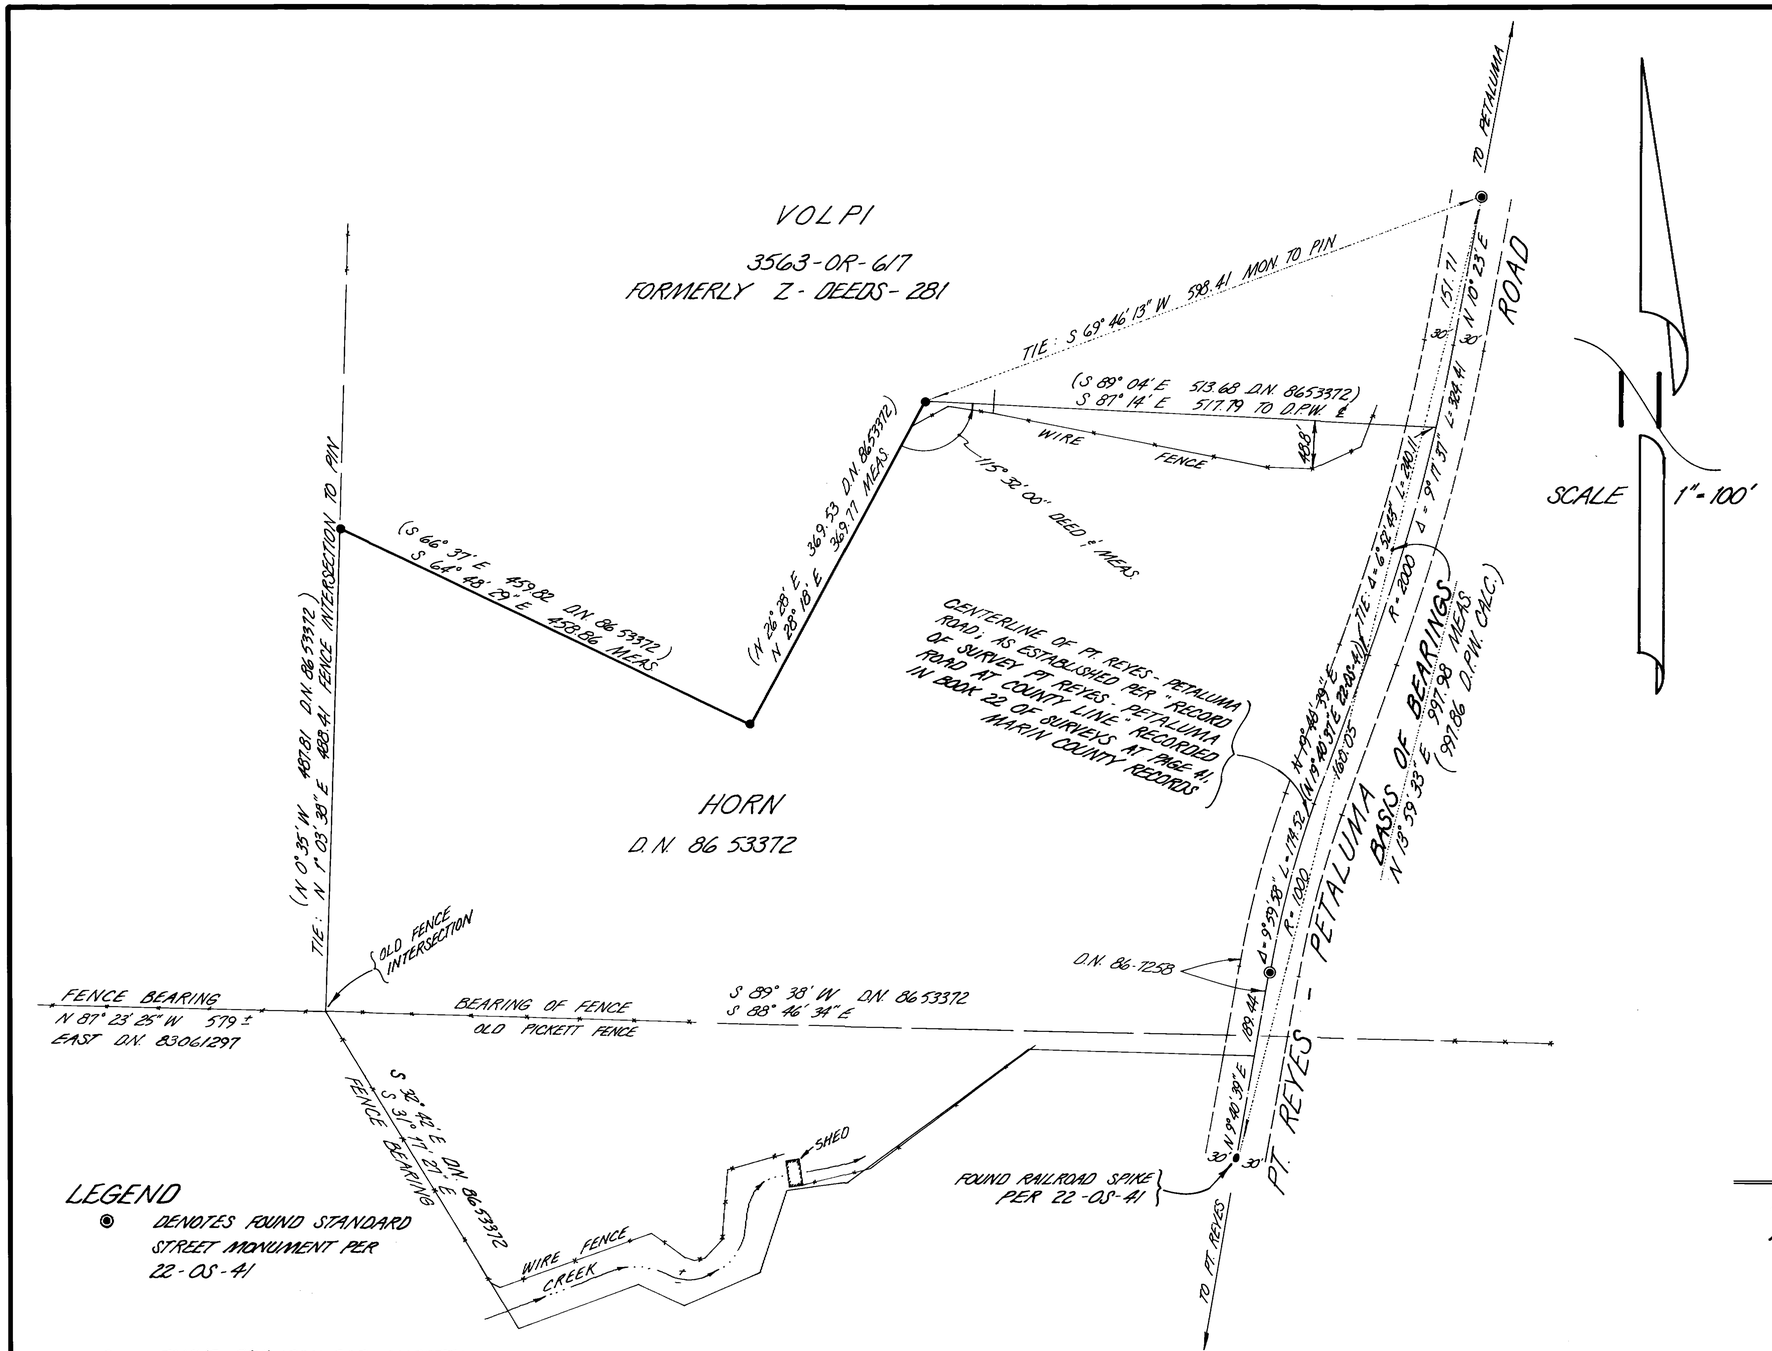

LEGEND

- ◉ DENOTES FOUND STANDARD STREET MONUMENT PER 22-OS-41
- • FOUND 5/8" IRON BAR. ACCEPTED AS "STEEL DRIFT" CORNER PER D.N. 86 53372

MACK
D.N. 83 061297

SURVEYOR'S STATEMENT

This map correctly represents a survey made by me or under my direction in conformance with the requirements of the Land Surveyors' Act at the request of Horn in October 1986.

Signed: Joseph Grippi L.S. 3775

LICENSED LAND SURVEYOR JOSEPH GRIPPI NO. 3775 STATE OF CALIFORNIA

EXPIRES 12/31/87

COUNTY SURVEYOR'S STATEMENT

This map has been examined in accordance with Section 8766 of the Land Surveyors' Act this 8th day of JUNE 1987.

County Surveyor

By Deputy:

RECORDER'S CERTIFICATE

Filed this 16th day of June 1987 at 8:00 A.m. in Book 23 of Surveys at page 2 at the request of DPW

The County of Marin

Serial Nº 87-40385 Fee $6.00

James J. Del Bon
County Recorder

By Deputy: Jerrie Dávalos

RECORD OF SURVEY

PORTION LANDS CONVEYED TO HORN AS DESCRIBED IN OFFICIAL RECORDS DOCUMENT Nº 86 53372 MARIN COUNTY RECORDS BEING A PORTION SECTION 19 T. 4 N., R. 7 W. M.D.B.&M.

MARIN COUNTY CALIFORNIA

OCTOBER 1986 SURVEY Nº 1518

PREPARED BY
JOSEPH GRIPPI & ASSOCIATES, INC.
1817 GRAND AVENUE
SAN RAFAEL CALIFORNIA

SHEET 1 OF 1

AP # 125-040-15

Can 6200