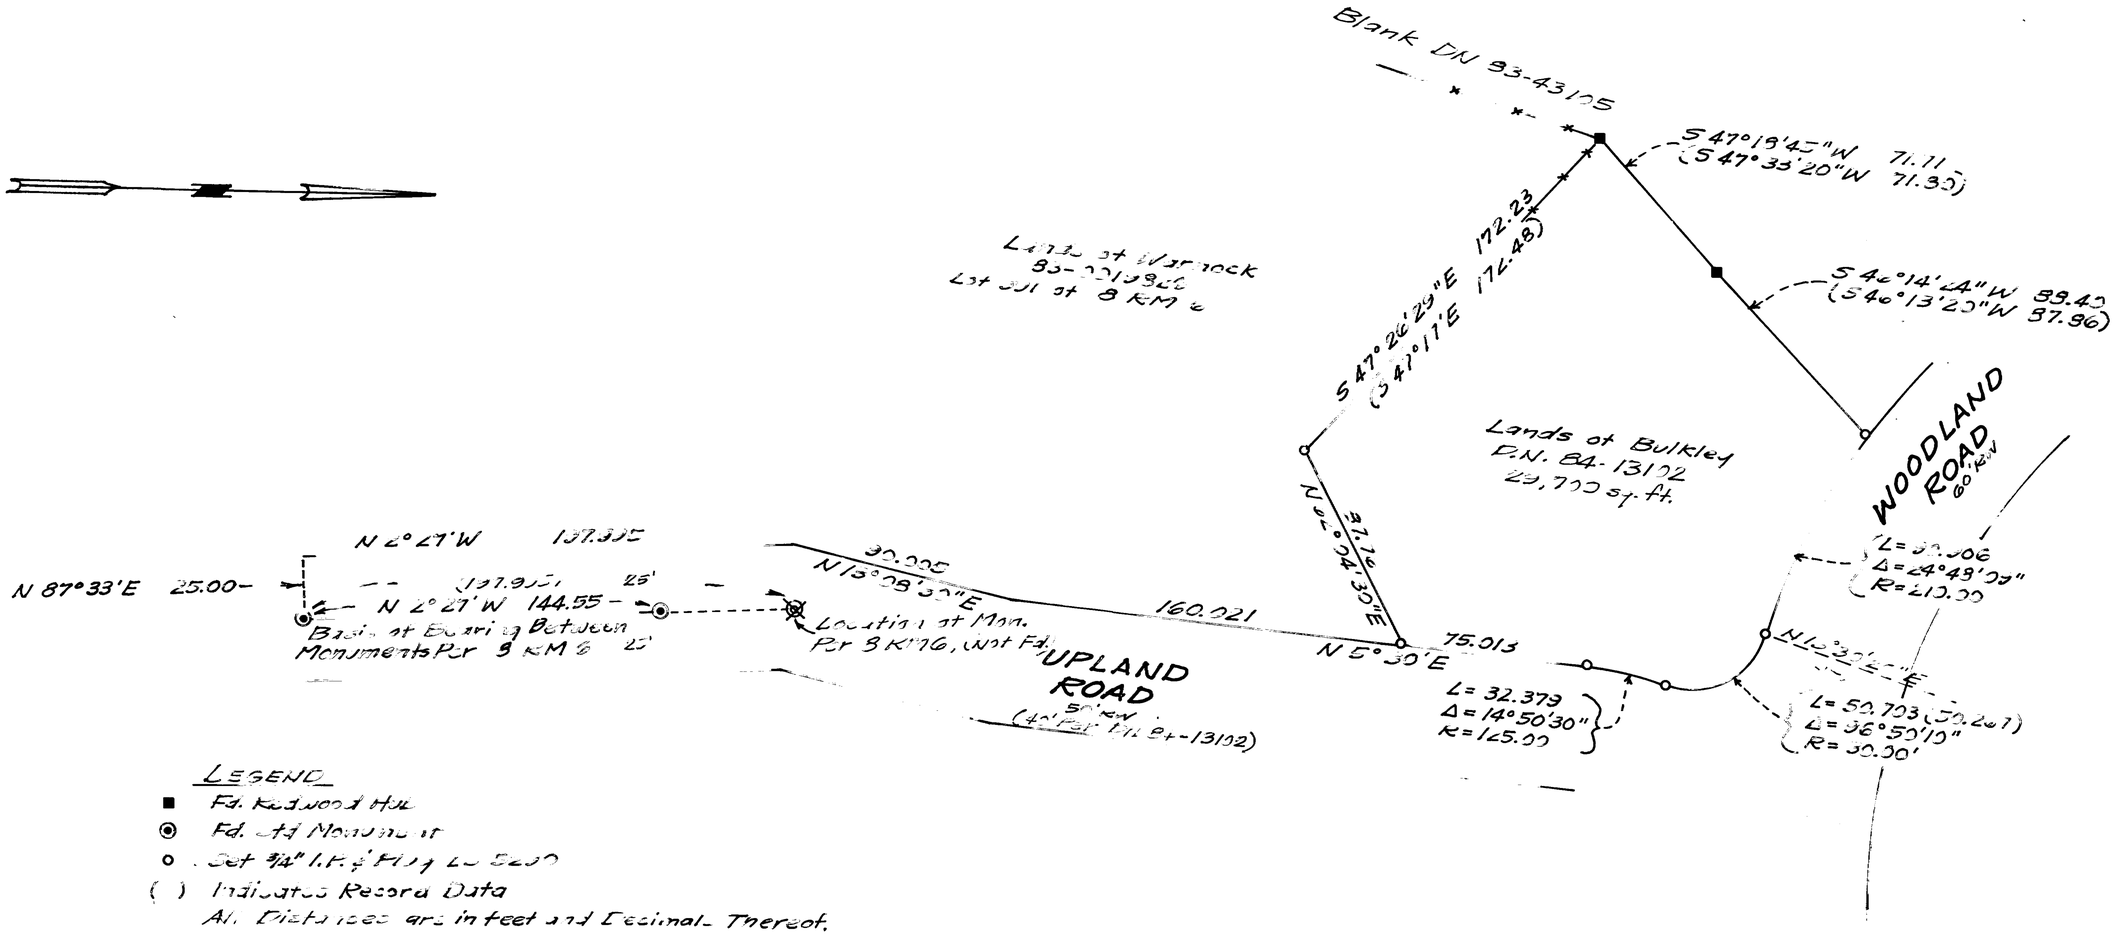

LEGEND

- ■ Fd. Redwood Hub
- ◉ Fd. std Monument
- o Set 3/4" I.P. & Plug LS 5290
- ( ) Indicates Record Data

All Distances are in feet and Decimals Thereof.

Surveyor's Statement

This map correctly represents a survey made by me or under my direction in conformance with the requirements of the Land Surveyor's Act at the request of Ned Bulkley in March 1987

Signed and Sealed
David P. Harp
LS 5290 Exp. Date 12/31/87

LICENSED LAND SURVEYOR DAVID P. HARP No. 5290 STATE OF CALIFORNIA

County Surveyor's Statement

This map has been examined in accordance with Section 3734 of the Land Surveyor's Act this 25th day of JUNE, 1987

Signed
County Surveyor, Deputy

REGISTERED PROFESSIONAL ENGINEER CHARLES E. [illegible] No. [illegible] CIVIL STATE OF CALIFORNIA

Recorders Statement

Recorded this 26th day of JUNE 1987 at 2:00 PM in Book 23 of Surveys Page 8 at the request of Ned Bulkley.
Serial No. 87-43619 Fee $6.00

Signed
James Dal Bon
County Recorder
C Lewis, Deputy

AP # 15-312-01

RECORD OF SURVEY

Being Lands Described in D.N. 84-13102 "Lands of Bulkley" Kentfield, Marin County, CA.

Scale: 1"=40' June 1987

Prepared By
DAVID P. HARP LAND SURVEYOR
21 WARD ST., LARKSPUR, CA

Sheet 1 of 1

#H-573
Lan 6207