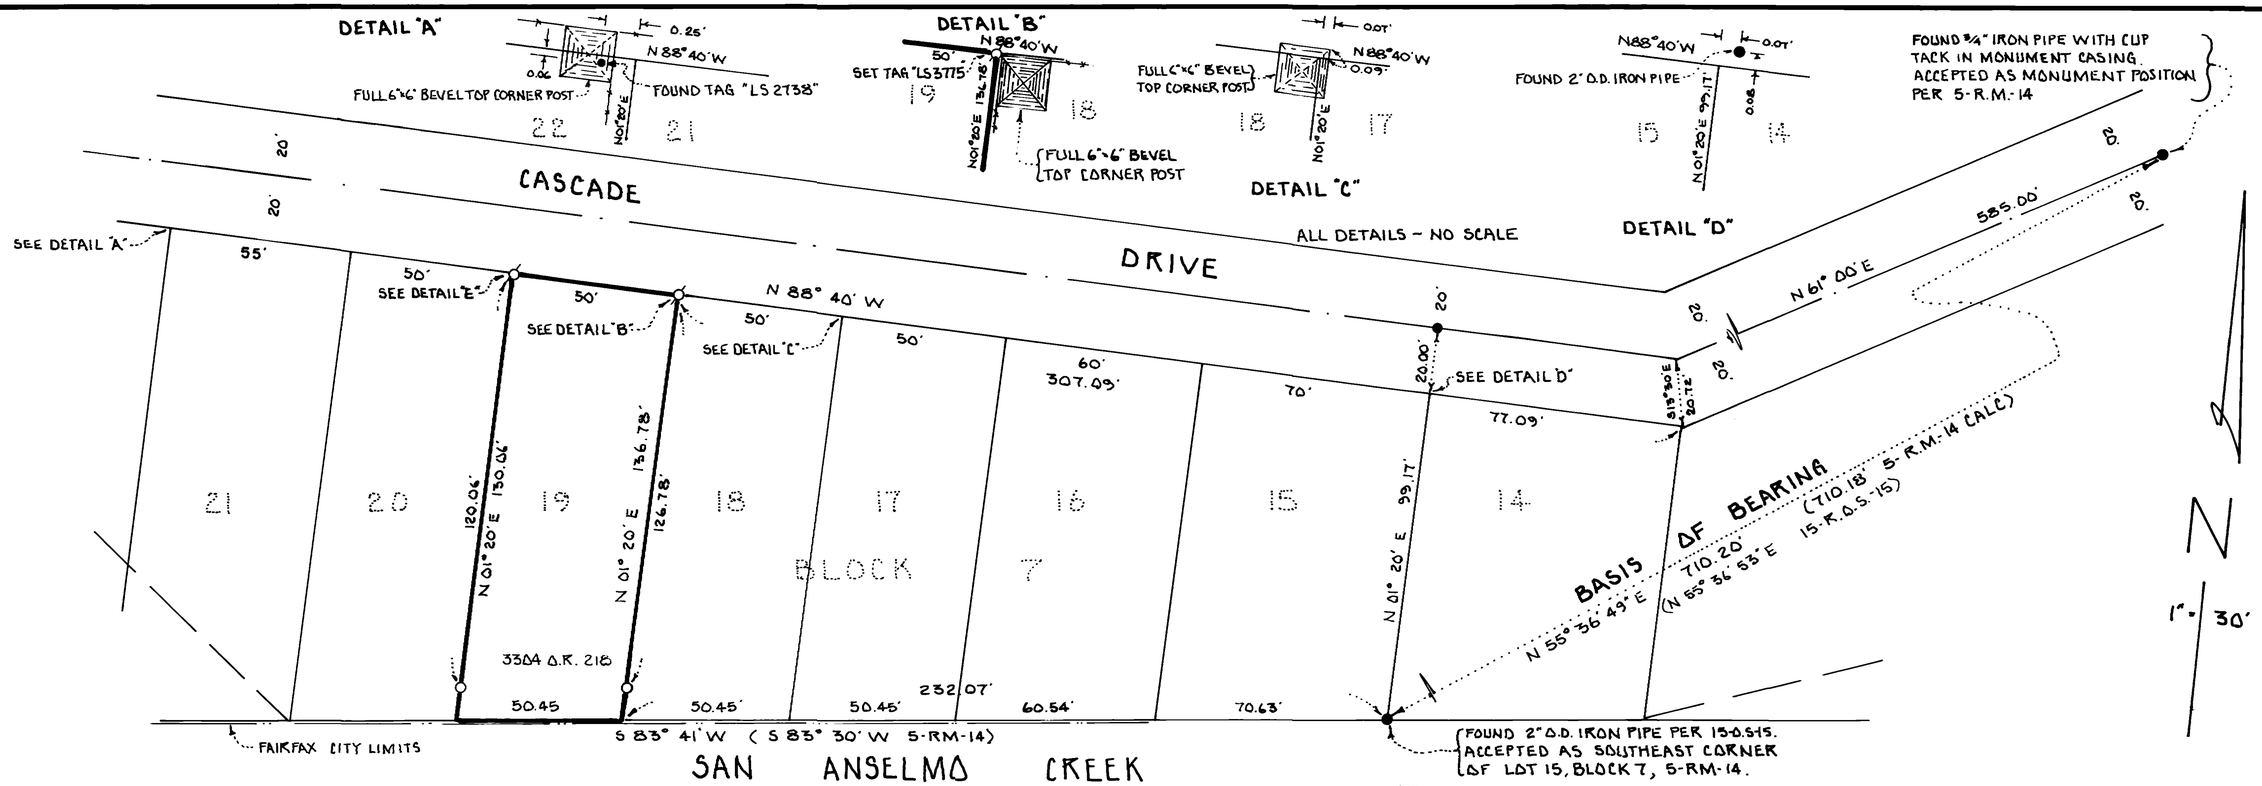

LEGEND

- ○ DENOTES SET 3/4" IRON PIPE WITH PLASTIC PLUG "L.S. 3775"
- ⌀ " SET BRASS TAG "L.S. 3775"
- O.S. " OFFICIAL SURVEY
- R.M. " RECORD MAP

ALL LINEAR DIMENSIONS ARE IN FEET AND DECIMALS THEREOF.

BASIS OF BEARING

THE BASIS OF BEARING FOR THIS SURVEY IS N 55° 36' 49" E AS CALCULATED PER 5-R.M.-14 BETWEEN THE SOUTHEAST CORNER OF LOT 15, BLOCK 7 AND THE MONUMENT POSITION AT THE EASTERLY TERMINUS OF THE COURSE N 61° 00' E IN THE CENTERLINE OF CASCADE DRIVE AS SHOWN.

RECORD OF SURVEY

JESUIT COMMUNITY
AT THE UNIVERSITY OF SAN FRANCISCO

LOT 19, BLOCK 7
"AMENDED MAP Nº 2 OF THE CASCADES
MARIN COUNTY, CALIFORNIA"

FILED IN BOOK 5 OF MAPS AT PAGE 14
MARIN COUNTY RECORDS
TOWN OF FAIRFAX
MARIN COUNTY CALIFORNIA
MAY 1987 SURVEY Nº 1588

PREPARED BY
JOSEPH GRIPPI & ASSOCIATES, INC.
1817 GRAND AVE.
SAN RAFAEL CALIFORNIA

SURVEYOR'S STATEMENT

THIS MAP CORRECTLY REPRESENTS A SURVEY MADE BY ME OR UNDER MY DIRECTION IN CONFORMANCE WITH THE REQUIREMENTS OF THE LAND SURVEYORS' ACT AT THE REQUEST OF MICHAEL SMITH IN MAY 1987.

SIGNED: _____
JOSEPH GRIPPI L.S. 3775
LICENSE EXPIRES 12-31-87

COUNTY SURVEYOR'S STATEMENT

THIS MAP HAS BEEN EXAMINED IN ACCORDANCE WITH SECTION 8766 OF THE LAND SURVEYORS' ACT THIS 7th DAY OF JULY 1987.

_____
COUNTY SURVEYOR

BY DEPUTY: _____

RECORDER'S STATEMENT

FILED THIS 8th DAY OF July 1987 AT 12:00 P.M. IN BOOK 23 OF SURVEYS AT PAGE 11 AT THE REQUEST OF THE MARIN COUNTY DEPARTMENT OF PUBLIC WORKS SERIAL Nº 87-46006 FEE $6.00

James J. Del Bon
COUNTY RECORDER

BY DEPUTY: Jerrie Dávalos

A.P. # 3-044-08 SHEET 1 OF 1

Can 6212