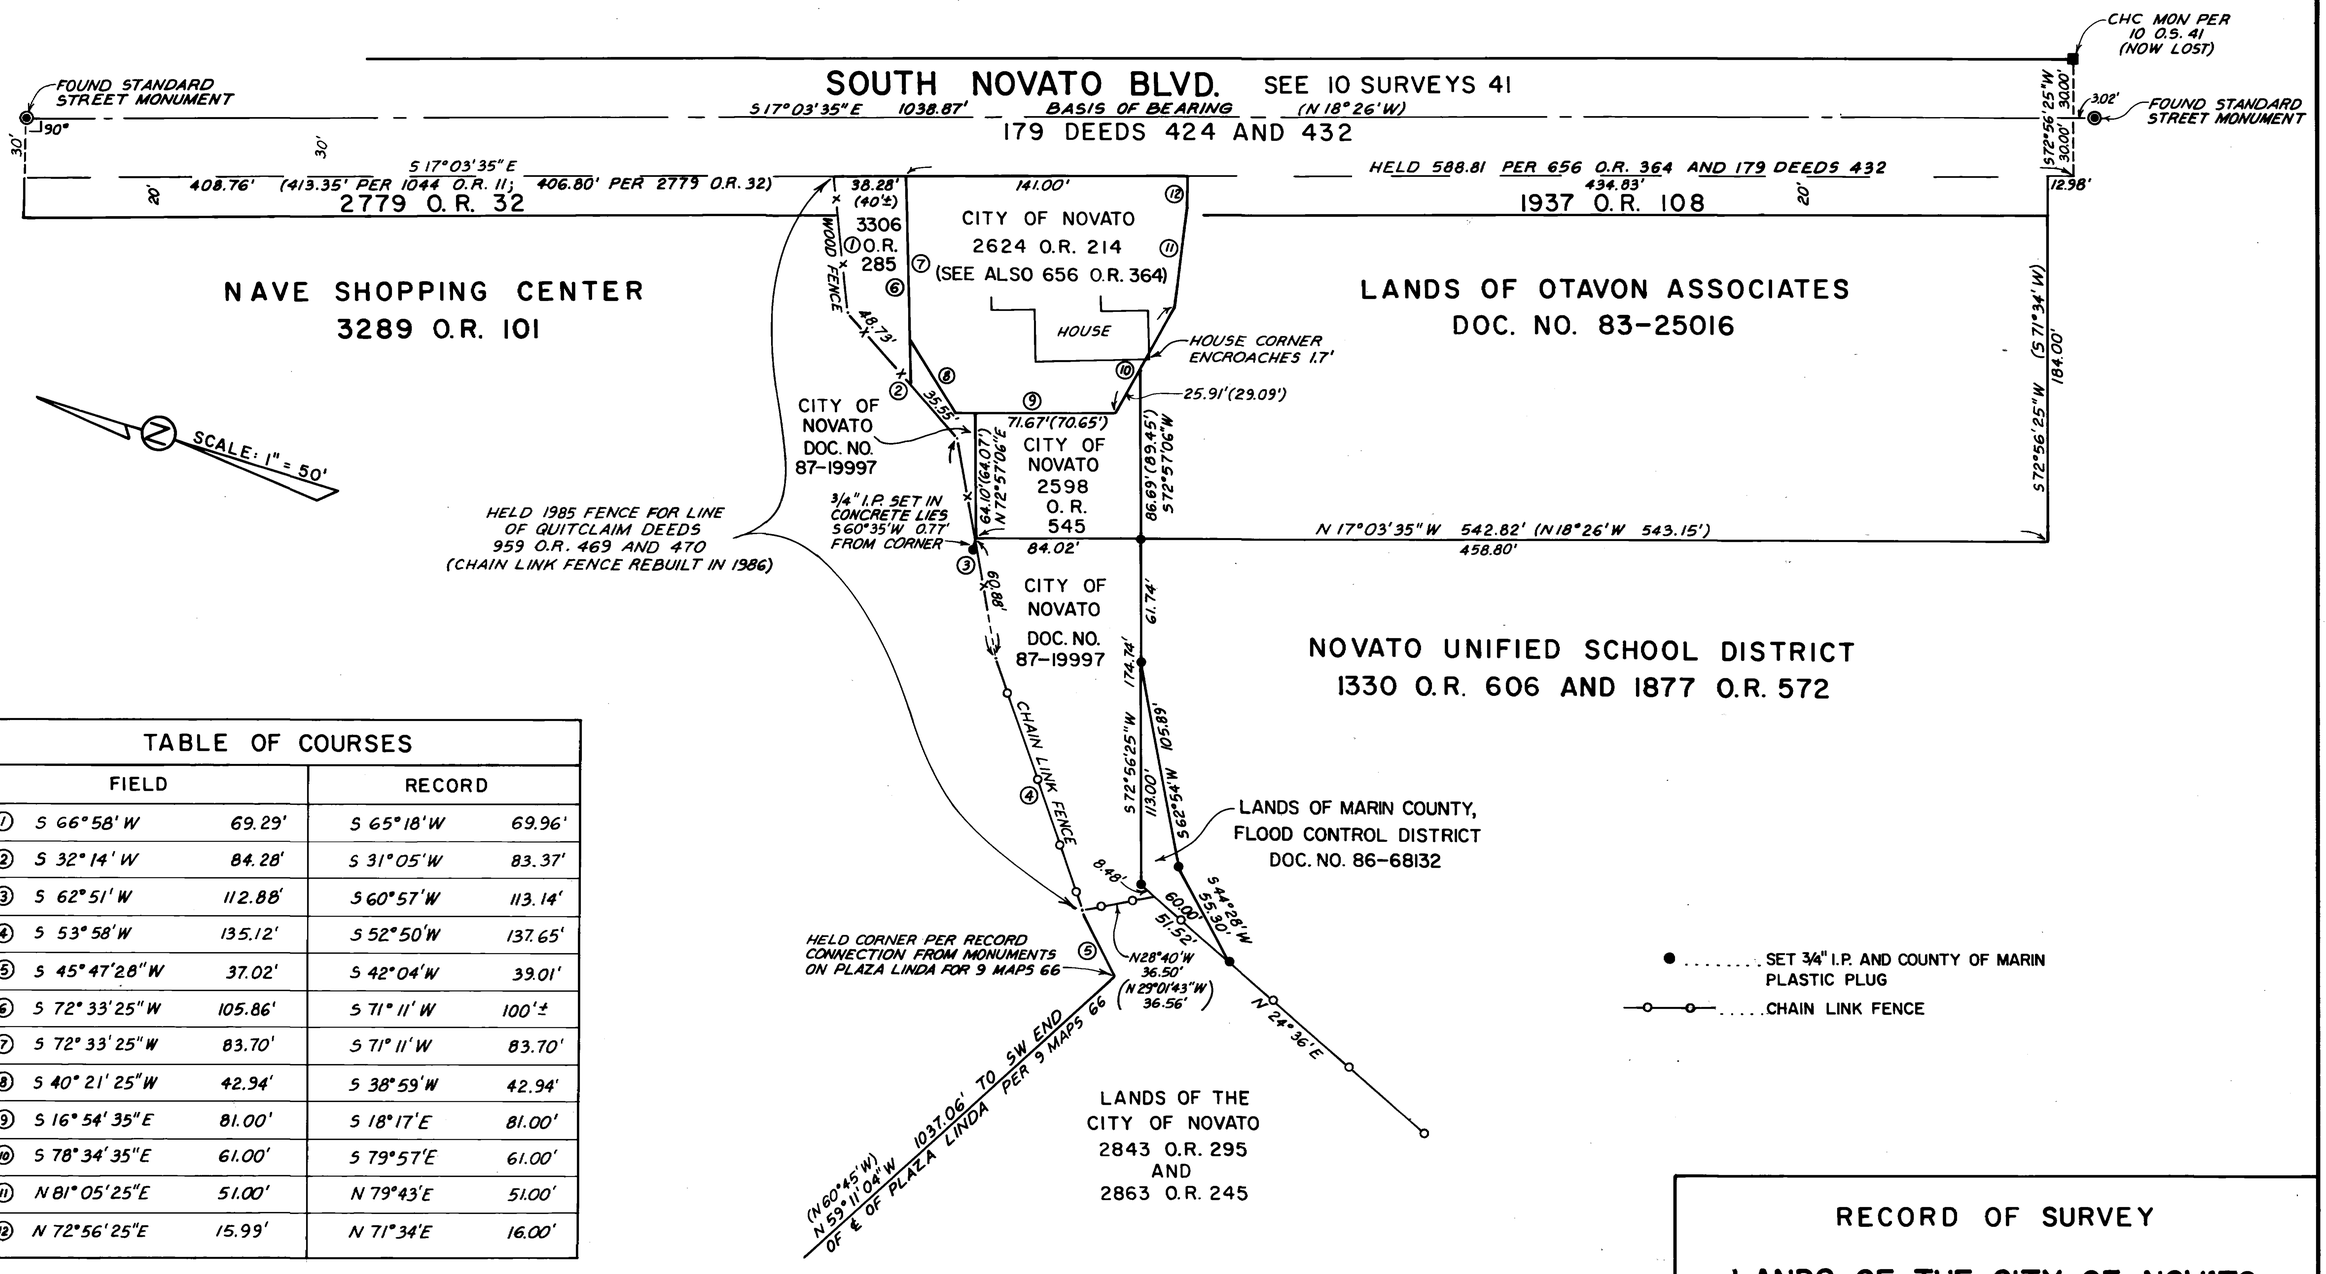

TABLE OF COURSES

	FIELD		RECORD	
①	S 66°58'W	69.29'	S 65°18'W	69.96'
②	S 32°14'W	84.28'	S 31°05'W	83.37'
③	S 62°51'W	112.88'	S 60°57'W	113.14'
④	S 53°58'W	135.12'	S 52°50'W	137.65'
⑤	S 45°47'28"W	37.02'	S 42°04'W	39.01'
⑥	S 72°33'25"W	105.86'	S 71°11'W	100'±
⑦	S 72°33'25"W	83.70'	S 71°11'W	83.70'
⑧	S 40°21'25"W	42.94'	S 38°59'W	42.94'
⑨	S 16°54'35"E	81.00'	S 18°17'E	81.00'
⑩	S 78°34'35"E	61.00'	S 79°57'E	61.00'
⑪	N 81°05'25"E	51.00'	N 79°43'E	51.00'
⑫	N 72°56'25"E	15.99'	N 71°34'E	16.00'

SURVEYOR'S STATEMENT

This map consists of a survey made by me or under my direction in conformance with the requirements of the Land Surveyors Act at the request of the Marin County Flood Control District ★

in December 1986

EXP. 6-30-88 L.S. No. 3288

COUNTY SURVEYOR'S STATEMENT

This map has been examined in accordance with section 8766 of the Land Surveyors Act this 1st day of July 1987

County Surveyor

By Deputy

RECORDER'S STATEMENT

Filed this 9th day of July, 1987 at 8:00 a.m. in Book 23 of Surveys at page 15 at the request of the Department of Public works.

Serial No. 87-46129

James J. Dal Bon
County Recorder

By Deputy Terrie Dávalos

BASIS OF BEARING

S 17°03'35"E between monuments on ℄ Novato Blvd. per 10 O.S. 41

RECORD OF SURVEY

LANDS OF THE CITY OF NOVATO AT ARROYO AVICHI

DEPARTMENT OF PUBLIC WORKS
COUNTY OF MARIN STATE OF CALIFORNIA
APRIL, 1987

FIELD BOOK 414
SCALE: 1" = 50' A.P. BOOK 140 PAGES 21,29 SHEET 1 OF 1

Can 6216