


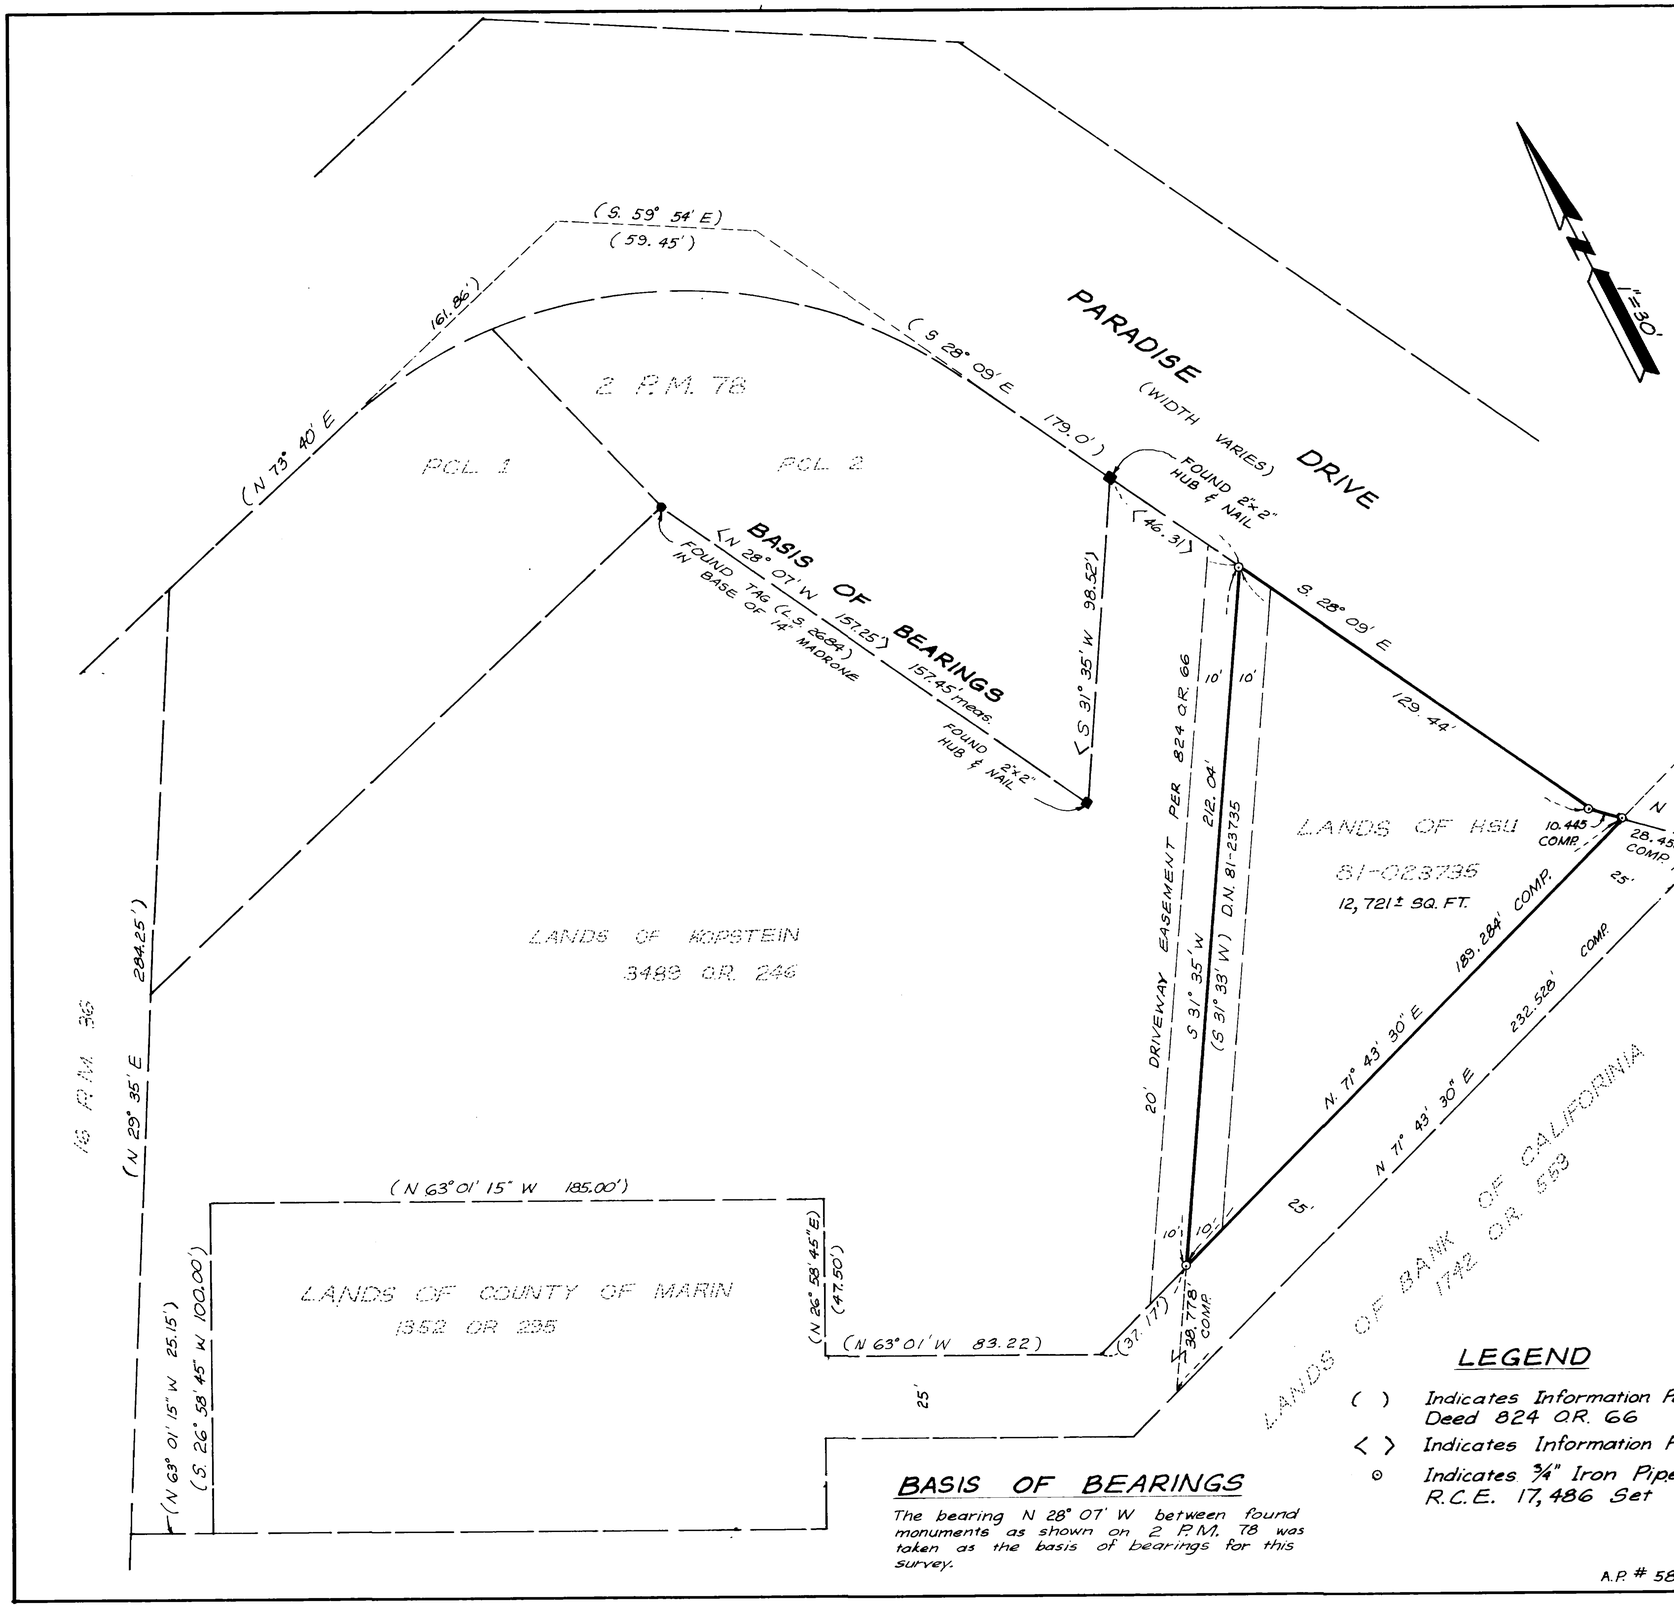


LOCATION MAP
NO SCALE

## COUNTY SURVEYOR'S STATEMENT

This Map Has Been Examined In Accordance With Section 8766 Of The Land Surveyor's Act This 24th Day Of JULY, 1987.

County Surveyor

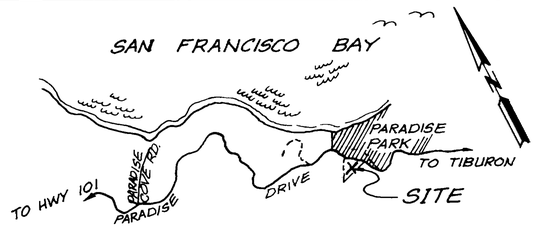By Deputy Charles E. Murphy

REGISTERED PROFESSIONAL ENGINEER CHARLES E. MURPHY No. 18652 Exp. 6-30-89 CIVIL STATE OF CALIFORNIA

## SURVEYOR'S STATEMENT

This Map Correctly Represents A Survey Made By Me Or Under My Direction In Conformance With The Requirements Of The Land Surveyors Act At The Request Of William A. Kuhns, Atty For Estate In August, 19 86.

V. A. Meglio

REGISTERED PROFESSIONAL ENGINEER V. A. MEGLIO No. 17,486 Exp 6-30-89 CIVIL STATE OF CALIFORNIA

## RECORDER'S CERTIFICATE

Filed This 29th Day Of JULY, 1987 At 3:00 P.m. In Book 23 Of Survey's At Page 26 At The Request Of The County Of Marin Department Of Public Works.

Serial No. 87-51196 Fee $6.00

James J. Del Bono
County Recorder

By Deputy C. Lewis

## LEGEND

( ) Indicates Information Per Connor Deed 824 O.R. 66

< > Indicates Information Per 2 P.M. 78

⊙ Indicates ¾" Iron Pipe & Tag R.C.E. 17,486 Set

## BASIS OF BEARINGS

The bearing N 28° 07' W between found monuments as shown on 2 P.M. 78 was taken as the basis of bearings for this survey.

A.P. # 58-032-03

# RECORD OF SURVEY

## LANDS OF HSU

(D.N. 81-023735)

RANCHO CORTE MADERA DEL PRESIDIO
COUNTY OF MARIN CALIFORNIA
AUGUST 1986 SCALE 1" = 30'

FROST, MEGLIO & ASSOCIATES
27 PAUL DRIVE · SAN RAFAEL, CALIFORNIA

SHEET 1 OF 1

Can 6234