BASIS OF BEARING

THE BASIS OF BEARING FOR THIS SURVEY IS N 37° 30' E BETWEEN FOUND STANDARD STREET MONUMENTS IN MARAVISTA COURT PER 8-MAPS-7, MARIN COUNTY RECORDS.

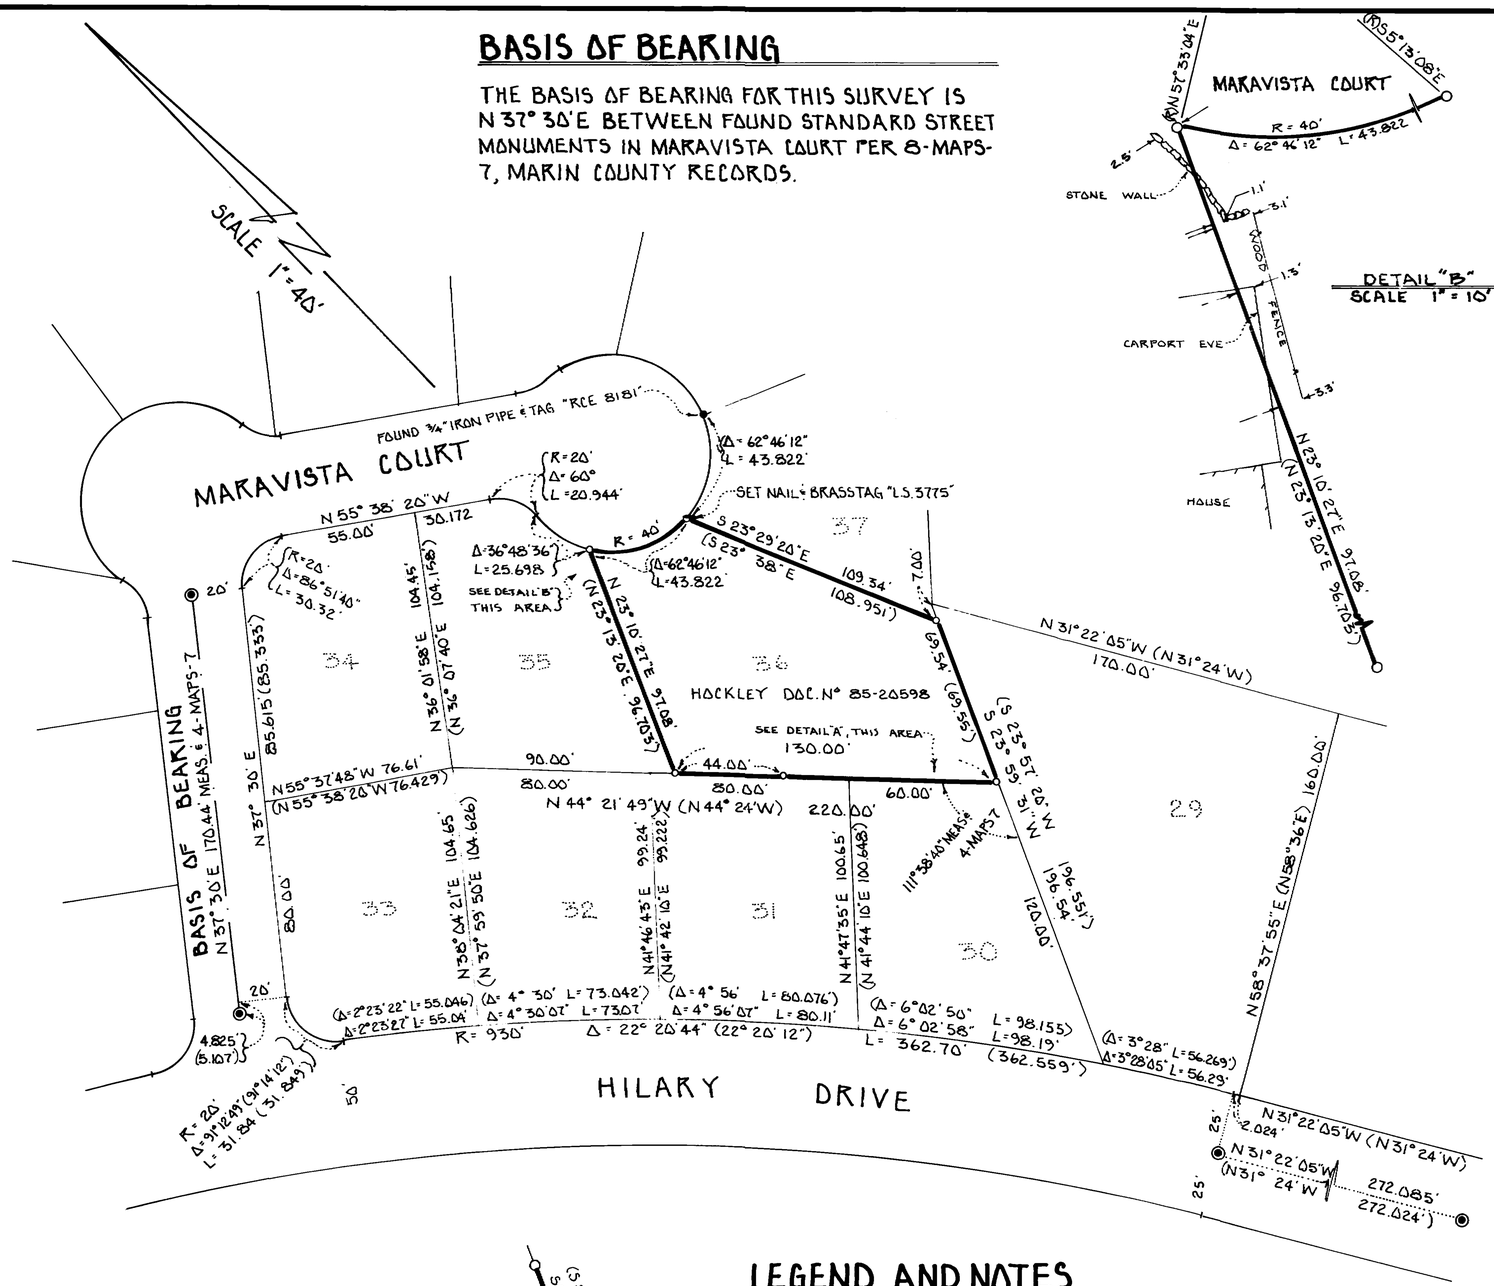

DETAIL "B"
SCALE 1" = 10'

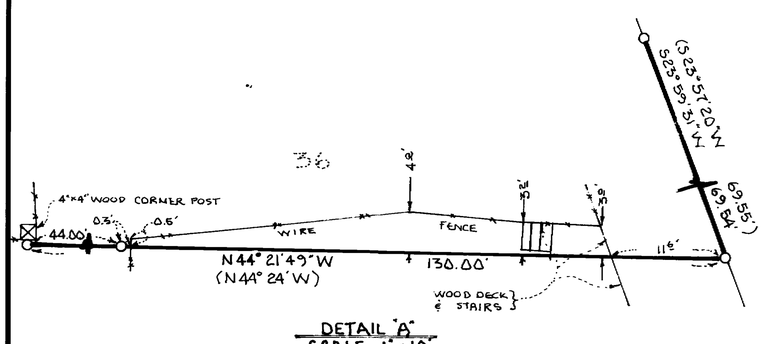

DETAIL "A"
SCALE 1" = 10'

LEGEND AND NOTES

○	DENOTES	SET ¾" IRON PIPE WITH PLASTIC PLUG UNLESS OTHERWISE NOTED
◉	"	FOUND MONUMENT PER 8-MAPS-7
MAPS	"	RECORD MAP, MARIN COUNTY RECORDS
( )	"	RECORD DIMENSION PER 8-MAPS-7
(R)	"	RADIAL BEARING
R	"	RADIUS
Δ	"	CENTRAL ANGLE
L	"	ARC LENGTH

NO EASEMENTS ARE SHOWN UPON THIS MAP
LINEAR DIMENSIONS ARE IN FEET AND DECIMALS THEREOF

SURVEYOR'S STATEMENT

THIS MAP CORRECTLY REPRESENTS A SURVEY MADE BY ME OR UNDER MY DIRECTION IN CONFORMANCE WITH THE REQUIREMENTS OF THE LAND SURVEYORS' ACT AT THE REQUEST OF RALPH M. AND CAROLYN GLOVER HOCKLEY IN JANUARY 1987.

SIGNED _____
JOSEPH GRIPPI L.S. 3775; EXPIRES 12-31-87

COUNTY SURVEYOR'S STATEMENT

THIS MAP HAS BEEN EXAMINED IN ACCORDANCE WITH SECTION 8766 OF THE LAND SURVEYOR'S ACT THIS 29th DAY OF JULY 1987

_____
COUNTY SURVEYOR

BY DEPUTY: _____

RECORDER'S STATEMENT

FILED THIS 31ST DAY OF July 1987 AT 8:00 A.M. IN BOOK 23 OF SURVEYS AT PAGE 29 AT THE REQUEST OF MARIN COUNTY DEPARTMENT OF PUBLIC WORKS.
SERIAL N° 87-51554 FEE $6.00

James J. Del Bon
COUNTY RECORDER

BY DEPUTY: Jerrie Dávalos

HOCKLEY RECORD OF SURVEY

LOT 36
"MAP OF HAWTHORNE TERRACE UNIT THREE
MARIN COUNTY, CALIF."
RECORDED IN BOOK 8 OF MAPS AT PAGE 7
MARIN COUNTY RECORDS
TIBURON

MARIN COUNTY CALIFORNIA
JANUARY 1987 SURVEY N° J-1538

PREPARED BY
JOSEPH GRIPPI & ASSOCIATES, INC.
1817 GRAND AVE.
SAN RAFAEL CALIFORNIA

ASSESSOR'S PARCEL 55-183-22 SHEET 1 OF 1

CAN 6237