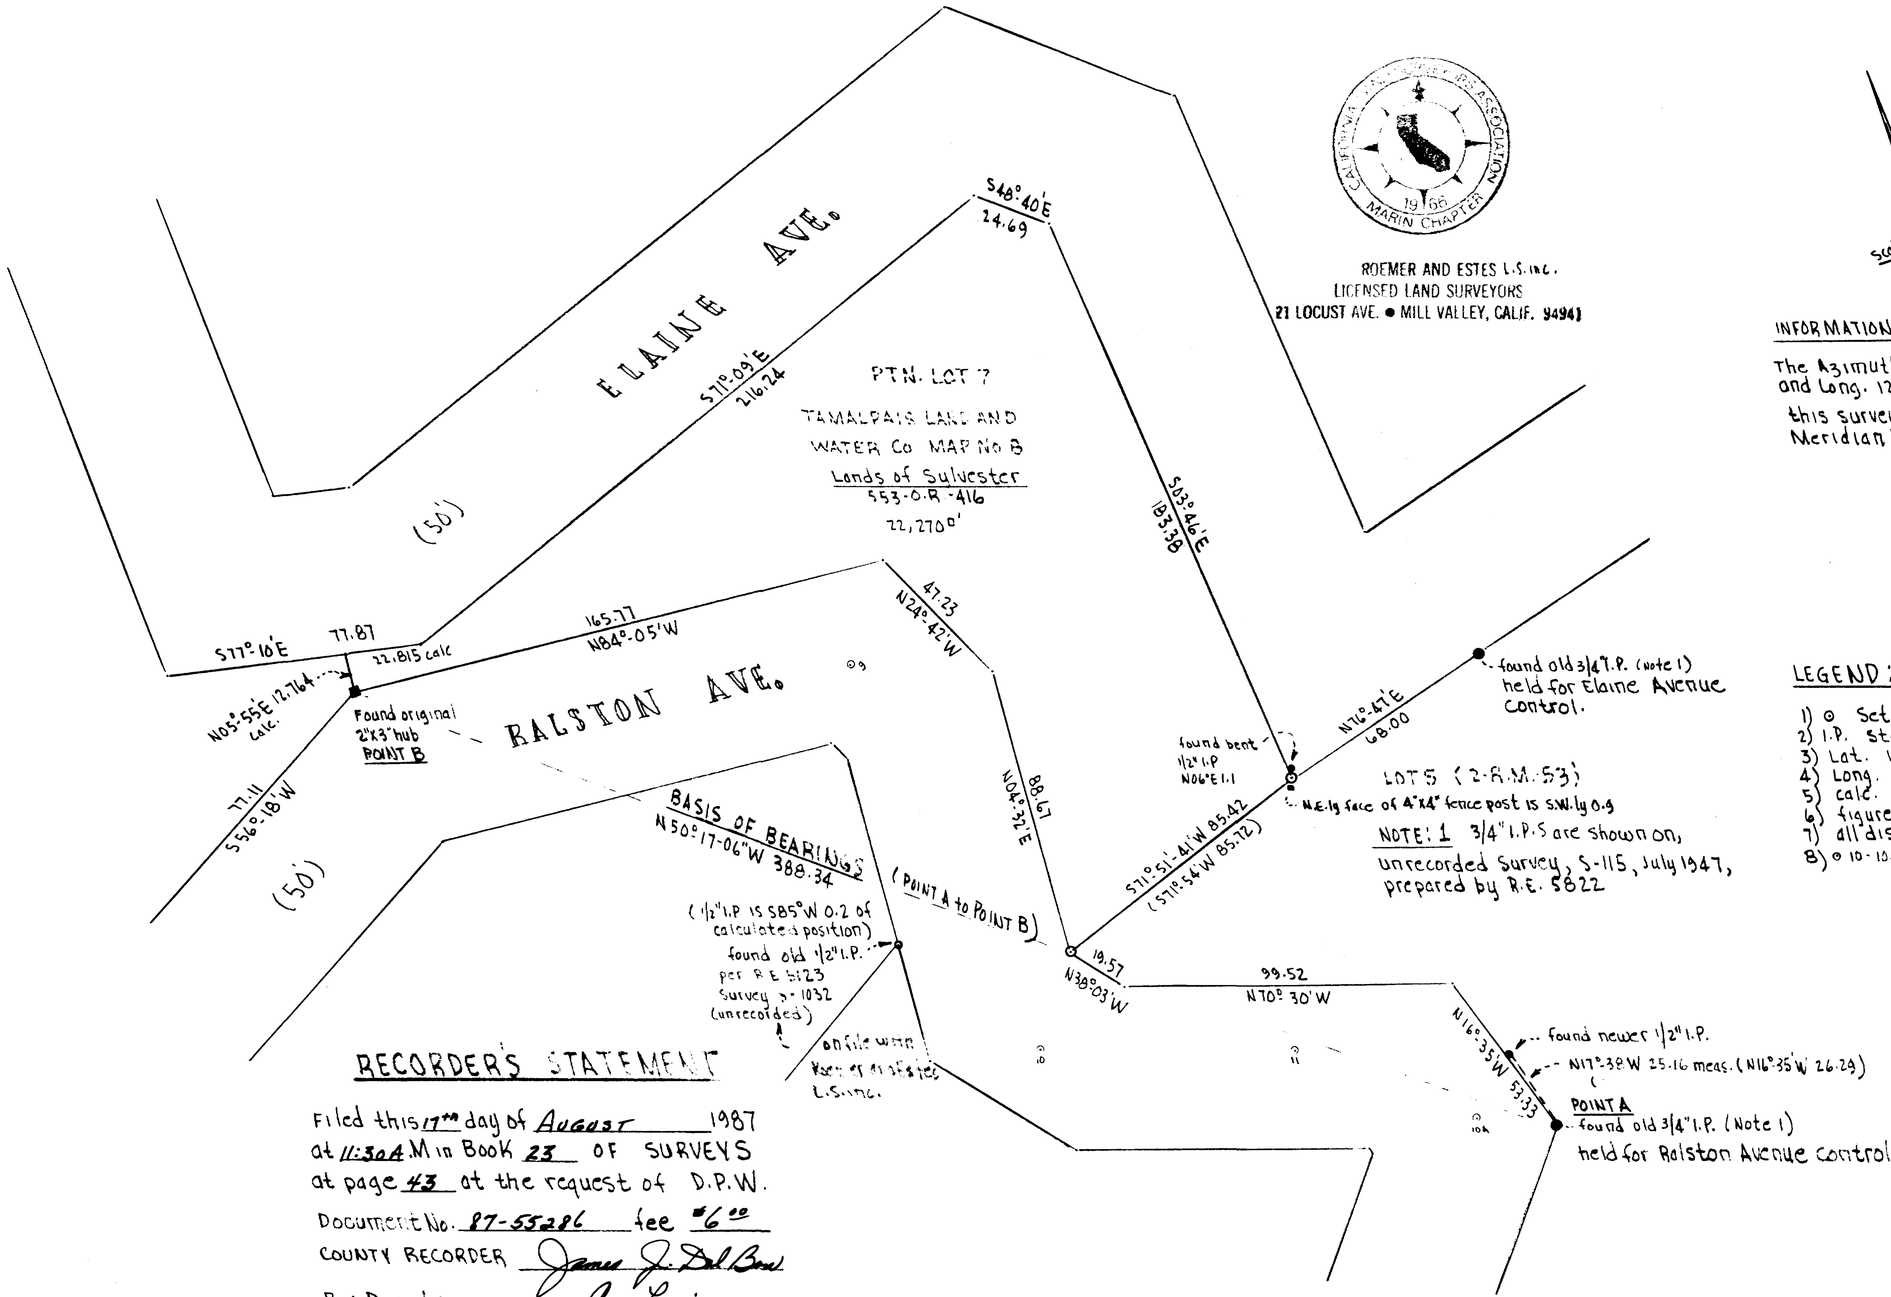

ROEMER AND ESTES L.S. INC.
LICENSED LAND SURVEYORS
21 LOCUST AVE. • MILL VALLEY, CALIF. 94941

scale 1"=30'

INFORMATIONAL NOTE: 2

The Azimuth of this survey at Lat 37°-54'-36" N and Long. 122°-33'-20" W is compared as follows:

this survey Az = 110°-11'-10" = Az 110°-05'-20" Local Meridian thru above Lat./Long.

LEGEND:

1) ⊙ Set 3/4" I.P, Plastic cap L.S 2897
2) I.P. Steel Iron Pipe
3) Lat. Latitude
4) Long. Longitude
5) calc. Calculated
6) figures shown thus (50) etc. are record
7) all distances are in feet and decimals thereof
8) ⊙ 10-10A etc. random traverse points.

NOTE: 1 3/4" I.P.S are shown on, unrecorded Survey, S-115, July 1947, prepared by R.E. 5822

RECORDER'S STATEMENT

Filed this 17th day of AUGUST 1987
at 11:30A.M in Book 23 OF SURVEYS
at page 43 at the request of D.P.W.
Document No. 87-55286 fee $6.00
COUNTY RECORDER James J. Del Bono
By: Deputy C. Lara

LICENSED LAND SURVEYOR JOHN A. ESTES NO. 2897 STATE OF CALIFORNIA

my License expires 6-30-88

SURVEYOR'S STATEMENT

This map correctly represents a survey made by me or under my direction in conformance with the requirements of the Land Surveyors Act at the request of E. Sylvester, in April, 1987

John A Estes
John A. Estes L.S. 2897

SURVEY No. S-425-S-87

COUNTY SURVEYOR'S STATEMENT

This map has been examined in accordance with Section 8766 of the Land Survey of this 12th day of AUG. 1987

by: Charles E. Murphy
Deputy County Surveyor

REGISTERED PROFESSIONAL ENGINEER CHARLES E. MURPHY No. 18652 Exp. 6-30-89 CIVIL STATE OF CALIFORNIA

RECORD OF SURVEY

LANDS OF E. SYLVESTER, 553-O.R.-416 (2121-OR.-013), BEING A PORTION OF LOT 7, TAMALPAIS LAND AND WATER Co., MAP No. 8, Rack 1 All 5, MILL VALLEY, CA.

APRIL 1987 A.P. 27-073-01 SCALE 1"=30'

ROEMER AND ESTES L.S. inc 21 LOCUST, MILL VALLEY, CA SHEET 1 OF 1

Can 6252