BASIS OF BEARINGS: PT. 'A' TO PT. 'B' AS N51°02'25" E PER COUNTY SURVEYOR'S DRAWING TR 2-C-10

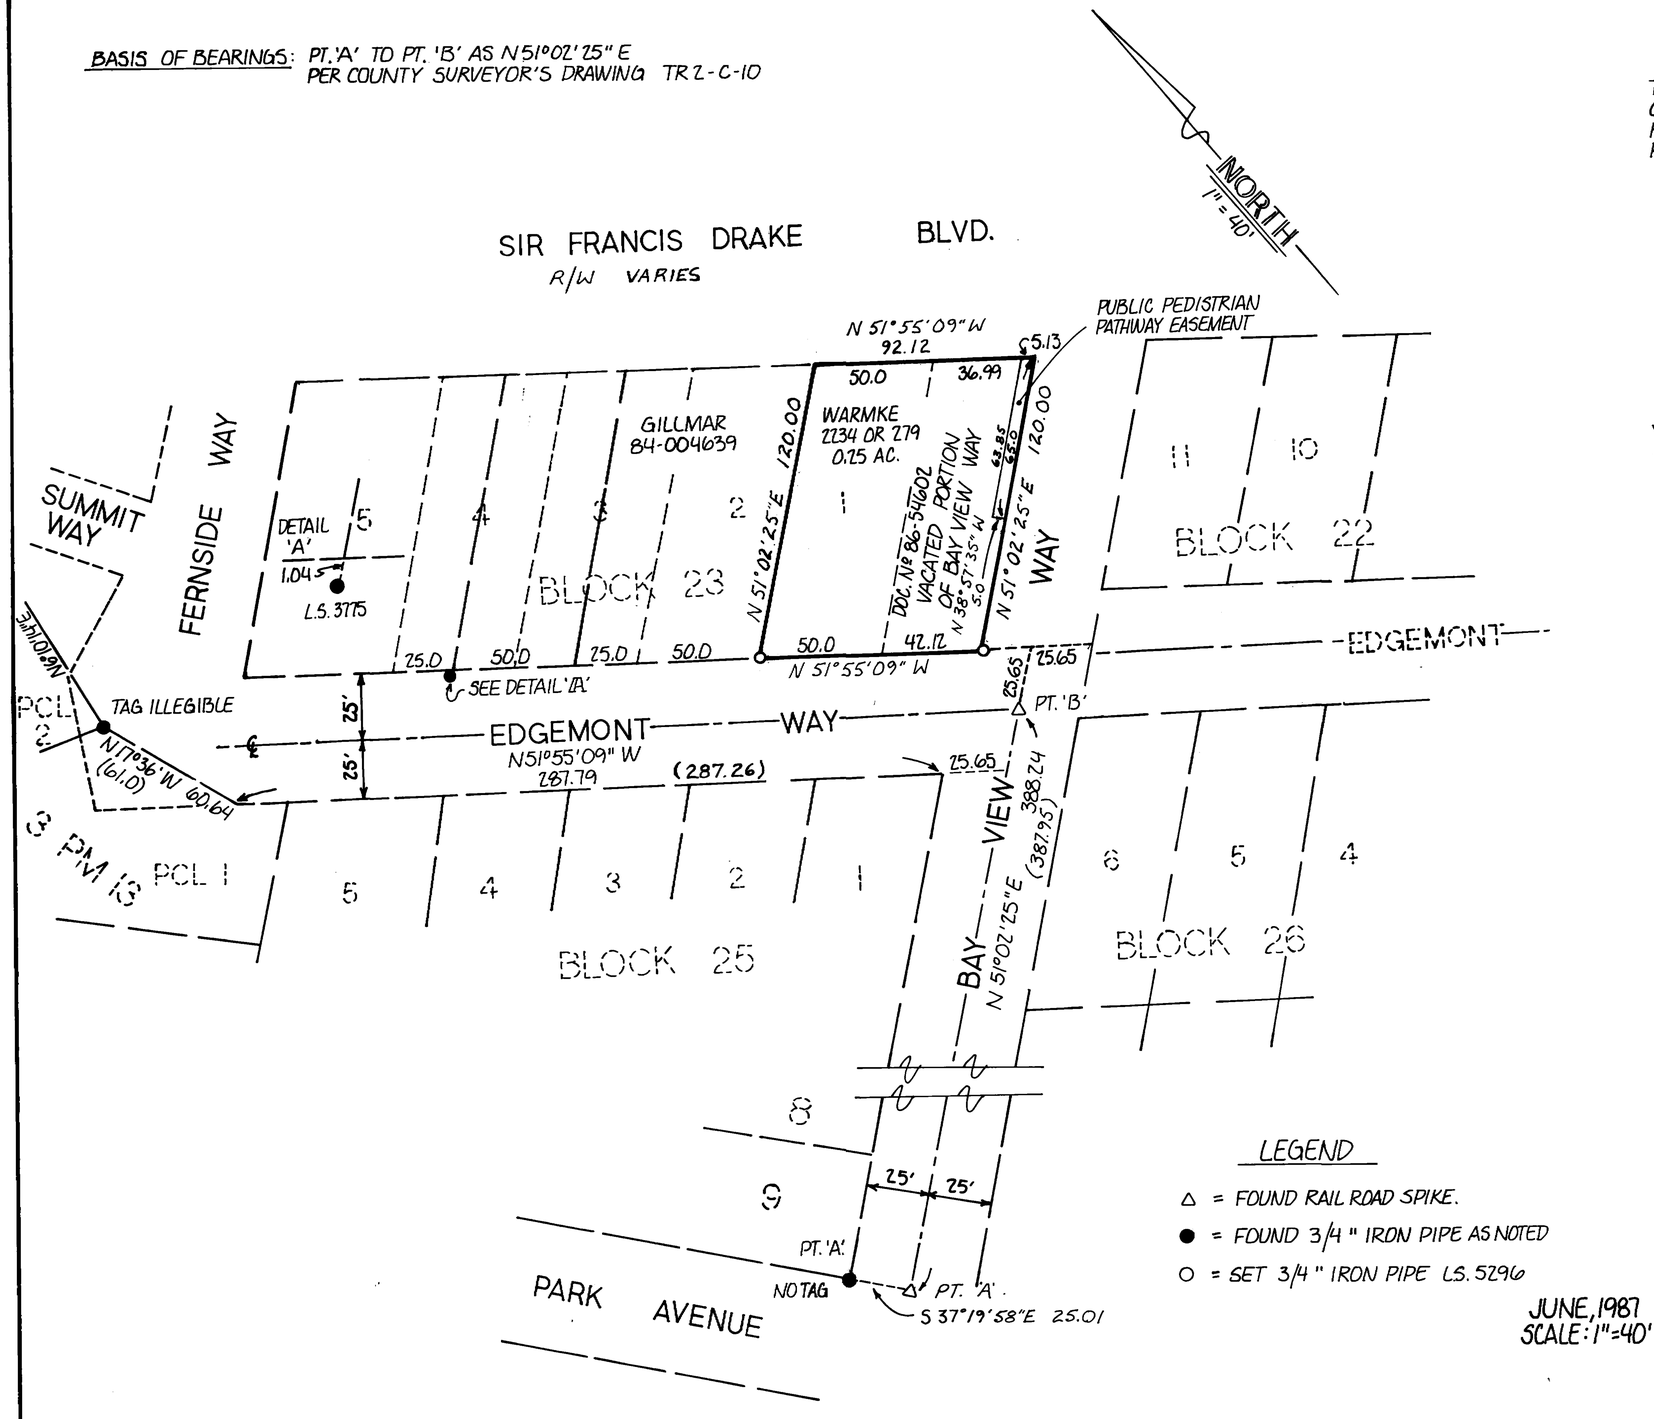

LEGEND

△ = FOUND RAIL ROAD SPIKE.

● = FOUND 3/4" IRON PIPE AS NOTED

○ = SET 3/4" IRON PIPE LS. 5296

JUNE, 1987
SCALE: 1" = 40'

NOTE: ALL DISTANCES ARE IN FEET AND DECIMALS THEREOF.

SURVEYOR'S STATEMENT

THIS MAP CORRECTLY REPRESENTS A SURVEY MADE BY ME OR UNDER MY DIRECTION IN CONFORMANCE WITH THE REQUIREMENTS OF THE LAND SURVEYOR'S ACT, AT THE REQUEST OF CARTER WARMKE.

Steven H Jacobs
STEVEN H. JACOBS
EXPIRATION DATE

LICENSED LAND SURVEYOR STEVEN H. JACOBS 5296 L.S. 5296 31-87 STATE OF CALIFORNIA

COUNTY SURVEYOR'S STATEMENT

THIS MAP HAS BEEN EXAMINED IN ACCORDANCE WITH, SECTION 8766 OF THE LAND SURVEYOR'S ACT THIS 21st DAY OF August, 1987.

Charles E. Wheeler
DEPUTY

REGISTERED PROFESSIONAL ENGINEER Exp 6-30-89 CIVIL STATE OF CALIFORNIA

RECORDER'S CERTIFICATE

FILED THIS 28th DAY OF August, 1987
IN BOOK 23 OF Surveys AT PAGE 48
AT THE REQUEST OF DEPT. OF PUBLIC WORKS
SERIAL NO. 87-58376 FEE: $6.00

James J. Dal Bon
COUNTY RECORDER

C Lewis
DEPUTY

RECORD OF SURVEY

LANDS OF WARMKE 2234 OR 279 & 86-54602
BEING LOT 1, BLOCK 23, MAP Nº 2, BAILEYS ADDITION TO THE MAP OF INVERNESS, 1 RM 108
& A PORTION OF BAY VIEW WAY

INVERNESS ~ MARIN COUNTY ~ CALIFORNIA

A.P. Nº 112-252-06

STEVEN H. JACOBS L.S. 5296
343 WALNUT ST.
PETALUMA, CA. 94952

(415) 454-2235
(707) 765-1741

SHEET 1 OF 1

JN123A

Can 6260