RECORD OF SURVEY

LOT LINE ADJUSTMENT

PORTION OF LOT 32, 36, AND 37 OF MONTE VISTA TRACT 2 RM 72

WARNER/THOMAS DEV., FREEMAN & SHELLY

KENTFIELD, MARIN COUNTY

CALIFORNIA

OCTOBER 1987 SCALE 1" = 30'

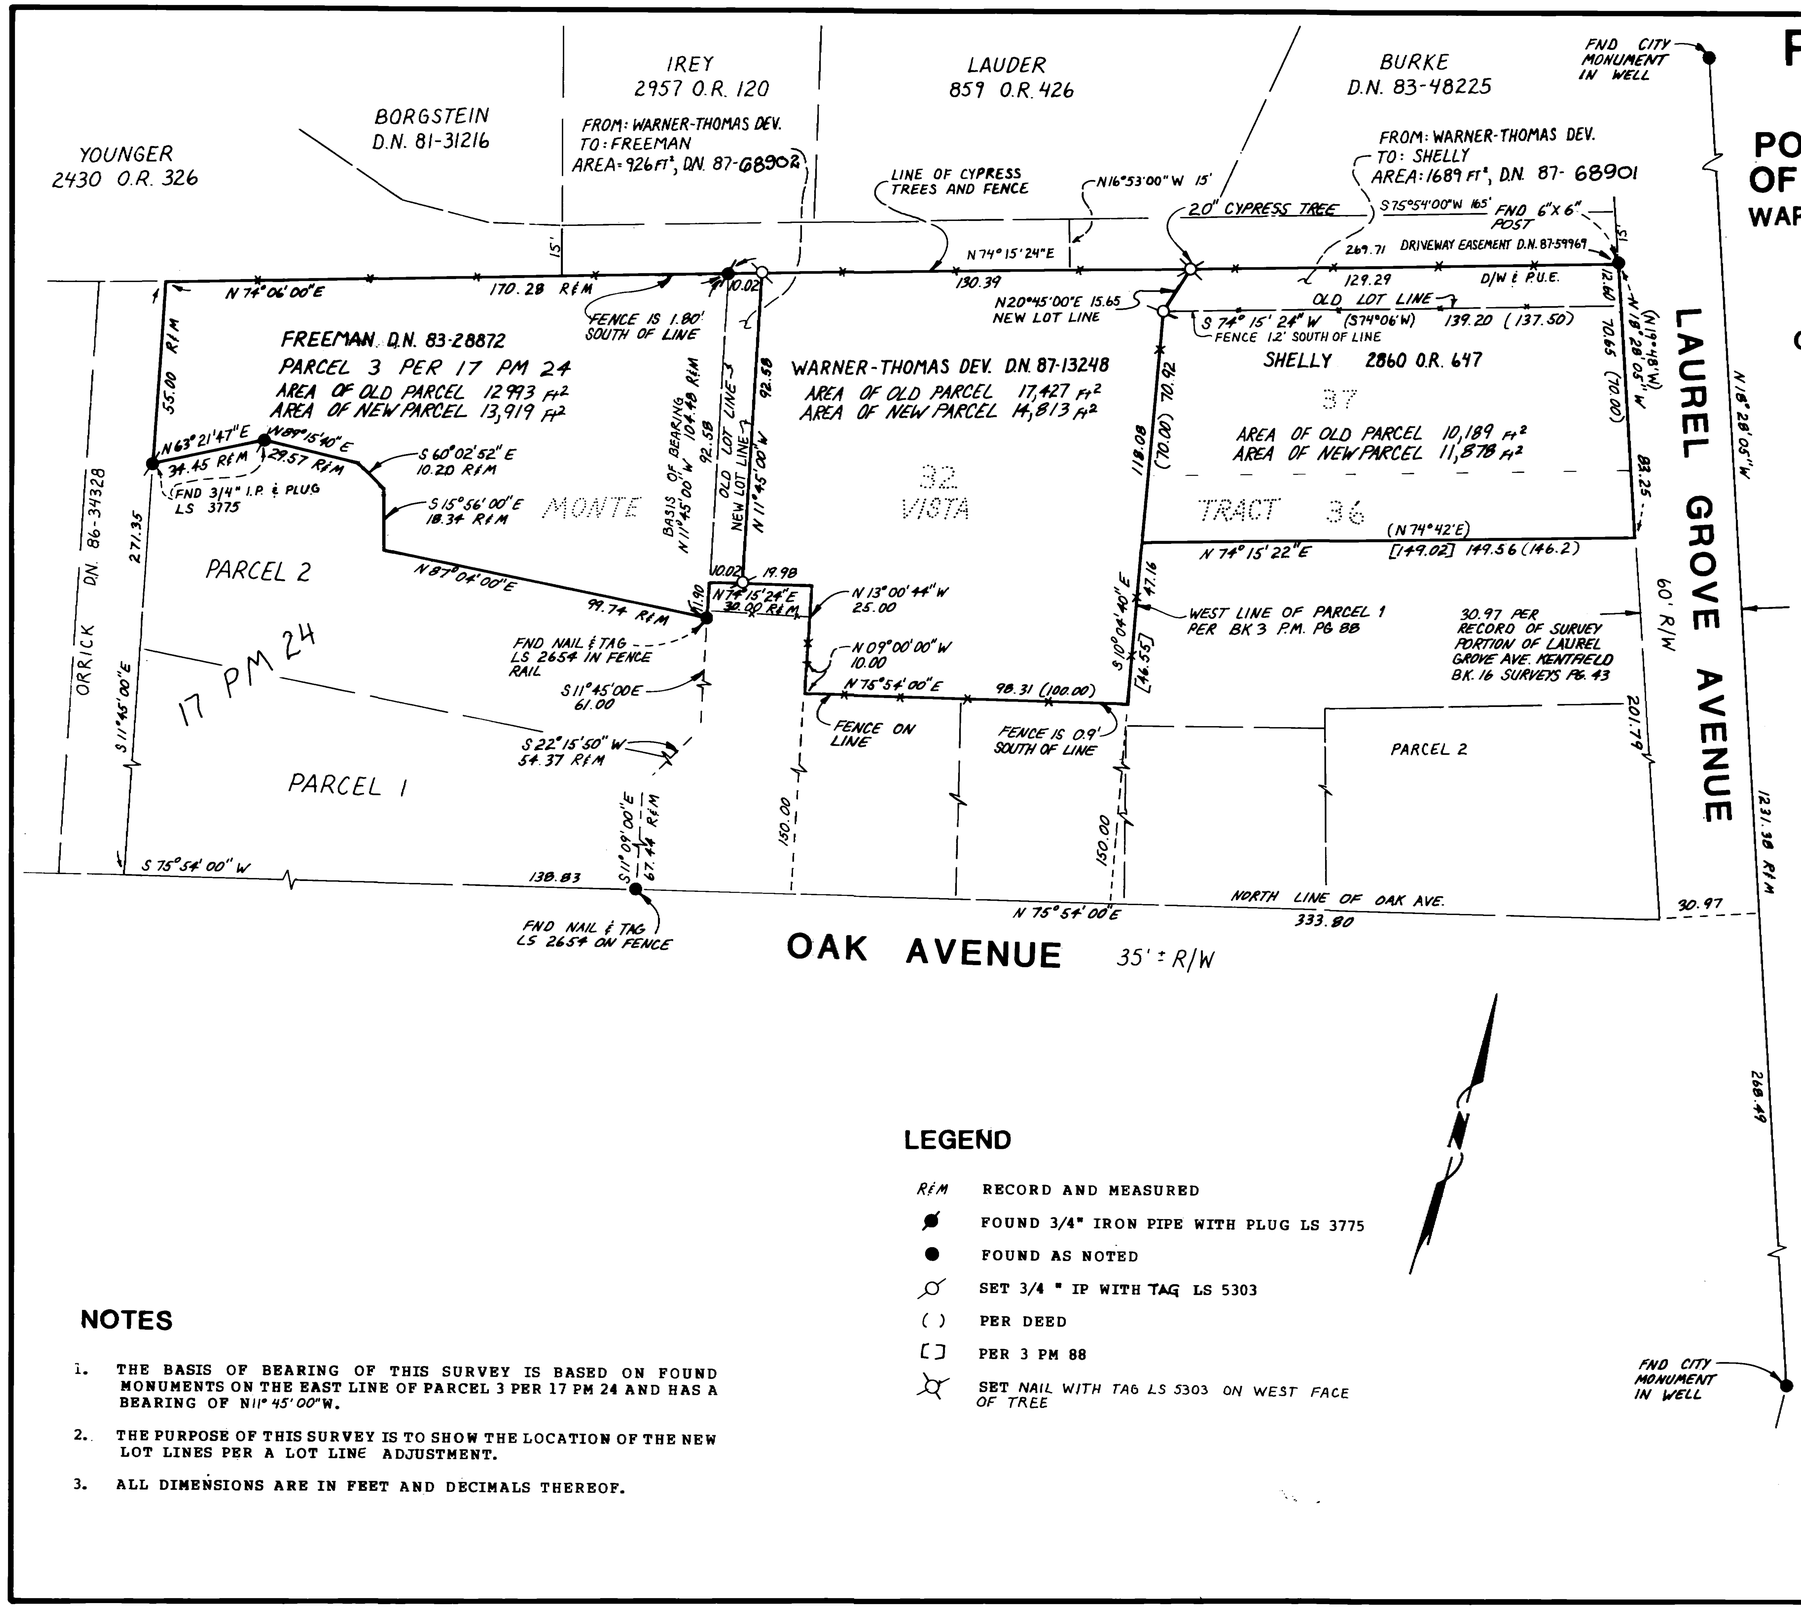

MERIDIAN

CONSULTING ENGINEERS, inc.

Civil Engineering • Planning • Surveying

9333 Tech Center Dr. #700, Sacramento, CA 95826 (916) 363-3678

LEGEND

R&M	RECORD AND MEASURED
⊗	FOUND 3/4" IRON PIPE WITH PLUG LS 3775
●	FOUND AS NOTED
⊙	SET 3/4" IP WITH TAG LS 5303
( )	PER DEED
[ ]	PER 3 PM 88
⊗	SET NAIL WITH TAG LS 5303 ON WEST FACE OF TREE

NOTES

1. THE BASIS OF BEARING OF THIS SURVEY IS BASED ON FOUND MONUMENTS ON THE EAST LINE OF PARCEL 3 PER 17 PM 24 AND HAS A BEARING OF N11° 45' 00"W.
2. THE PURPOSE OF THIS SURVEY IS TO SHOW THE LOCATION OF THE NEW LOT LINES PER A LOT LINE ADJUSTMENT.
3. ALL DIMENSIONS ARE IN FEET AND DECIMALS THEREOF.

SURVEYOR'S STATEMENT

THIS MAP CORRECTLY REPRESENTS A SURVEY MADE BY ME OR UNDER MY DIRECTION IN CONFORMANCE WITH THE REQUIREMENTS OF THE LAND SURVEYOR'S ACT AT THE REQUEST OF DENNIS THOMAS IN AUGUST, 1987.

Gary T. Leonard
GARY T. LEONARD L.S. 5303
EXPIRES 12-31-87

LICENSED LAND SURVEYOR GARY T. LEONARD No. 5303 STATE OF CALIFORNIA

COUNTY SURVEYOR'S STATEMENT

THIS MAP HAS BEEN EXAMINED IN ACCORDANCE WITH SECTION 8766 OF THE LAND SURVEYOR'S ACT THIS 15th DAY OF OCTOBER, 1987.

REGISTERED PROFESSIONAL ENGINEER ROBERT DARRELL BEAUMONT C 30212 CIVIL STATE OF CALIFORNIA

Expires 3-31-87

Robert D. Beaumont
Deputy COUNTY SURVEYOR

RECORDER'S STATEMENT

FILED THIS 23rd DAY OF Oct, 1987, AT 3:00 P.M. IN BOOK 23 OF SURVEYS AT PAGE 69, AT REQUEST OF DEPT. OF PUBLIC WORKS.

SERIAL No 87-69729

FEE: $6.00

James J. DalBon
COUNTY RECORDER

Alice Lake
DEPUTY RECORDER

AP# 71-152-28, 29 & 61

SHEET 1 OF 1

Can 6293