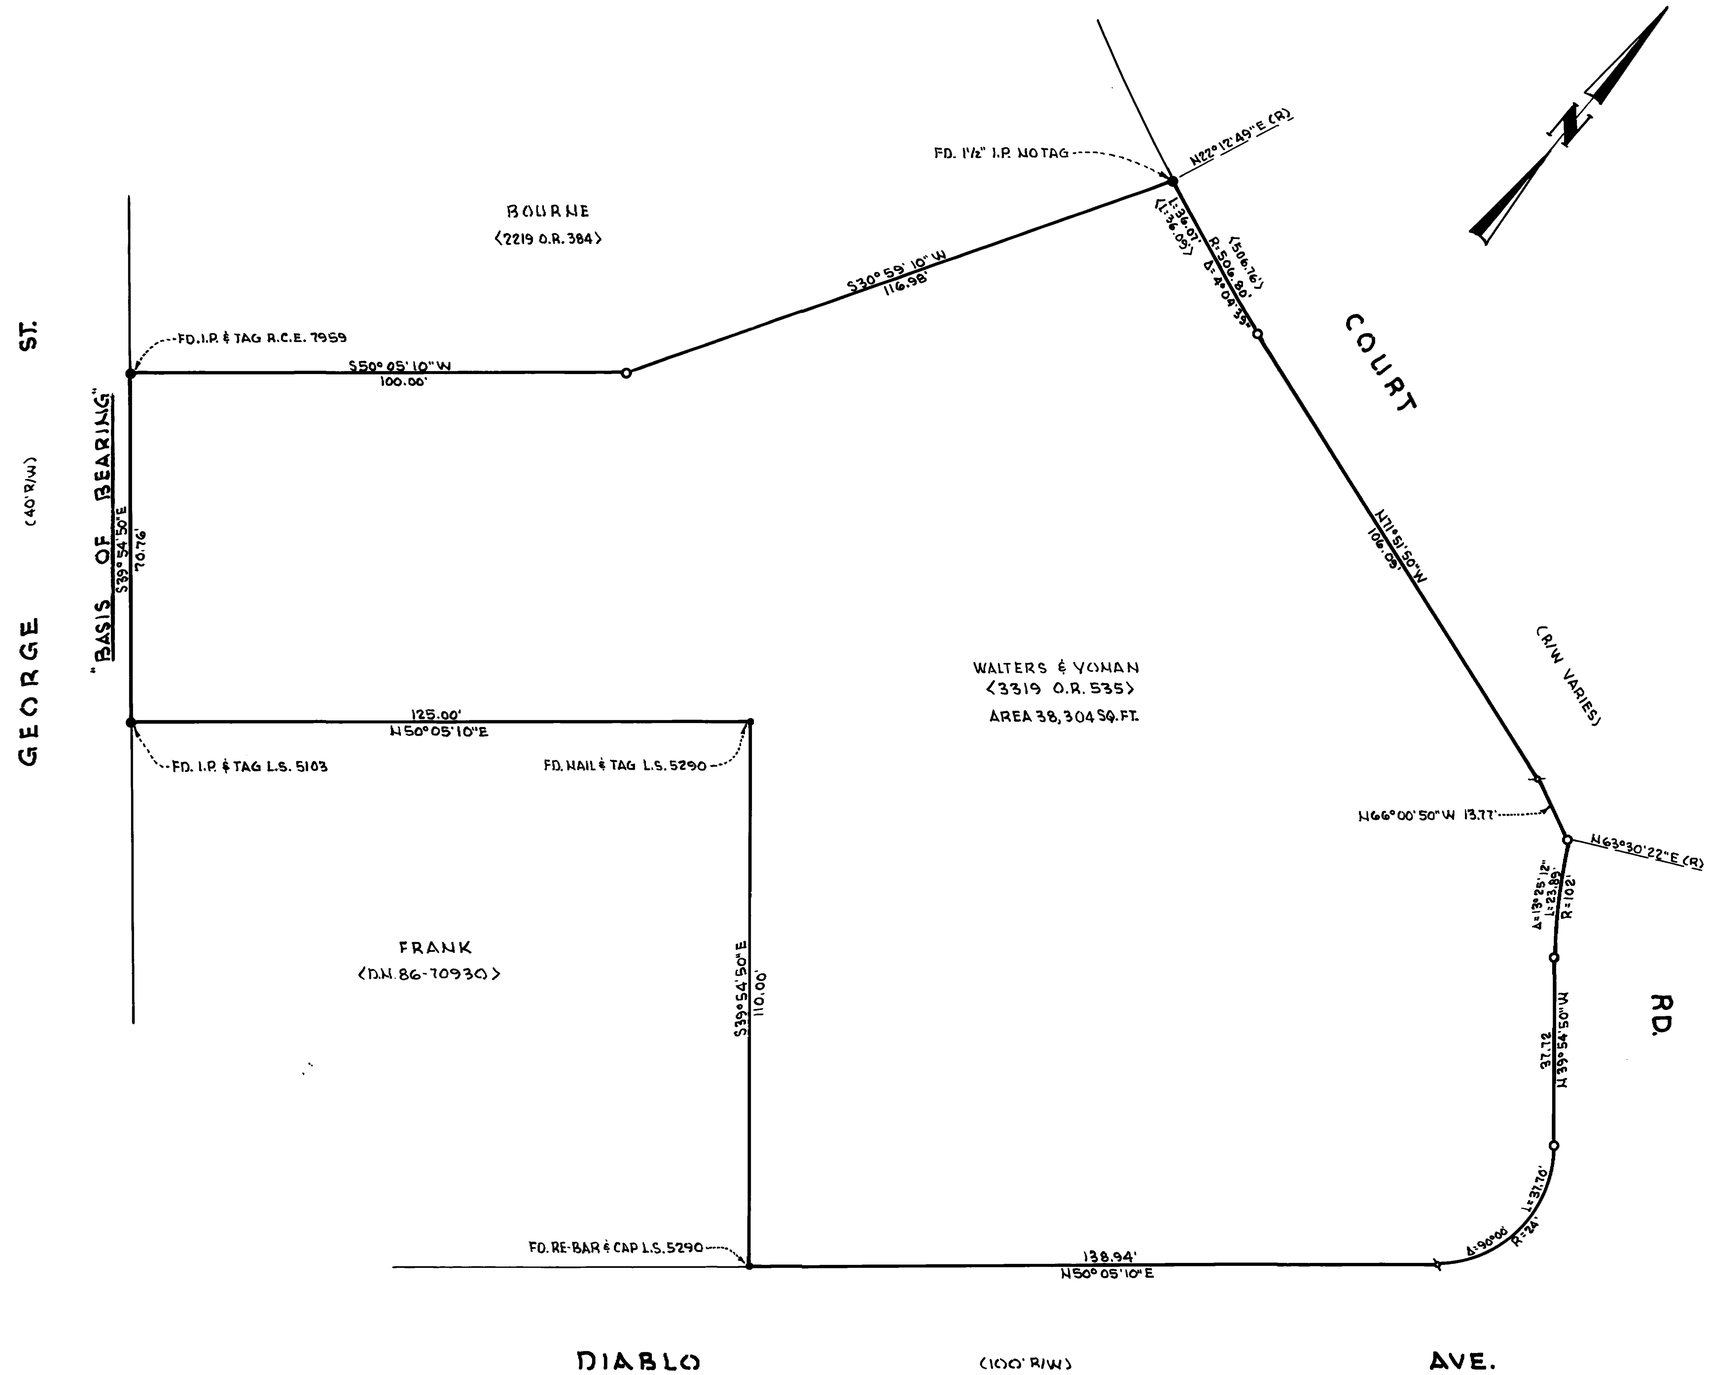

SURVEYOR'S STATEMENT

THIS MAP CORRECTLY REPRESENTS A SURVEY MADE BY ME OR UNDER MY DIRECTION IN CONFORMANCE WITH THE REQUIREMENTS OF THE LAND SURVEYORS ACT AT THE REQUEST OF MOBIL OIL CORP.

Dale Glenn Waag

DALE GLENN WAAG L.S. 3803

LICENSED LAND SURVEYOR DALE GLENN WAAG 6-30-88 No. 3803 CALIFORNIA

COUNTY SURVEYOR'S STATEMENT

THIS MAP HAS BEEN EXAMINED IN ACCORDANCE WITH SECTION 8766 OF THE LAND SURVEYORS ACT.

THIS 28th DAY OF OCTOBER 1987.

MIKE SADJADI

COUNTY SURVEYOR

Robert D. Beaumont

DEPUTY

Expires 3-31-88

RECORDER'S STATEMENT

FILED THIS 29th DAY OF OCTOBER 1987

AT 12:00 M IN BOOK 23 OF SURVEYS AT PAGE 76

AT THE REQUEST OF SCHWARTZ • WAAG ASSOC. INC. AND DEPT. OF PUBLIC WORKS.

SERIAL NO. 87-70817 FEE: $6.00

James J. Del Bon

COUNTY RECORDER

C. Lewis

DEPTUY

RECORD OF SURVEY

LANDS OF

D.F. WALTERS & C.S. YONAN

3319 O.R. 535

NOVATO- —— -MARIN CO.- —— -CALIFORNIA

"BASIS OF BEARING"

PER 40.S.98 N39°54'50"W

·LEGEND·

- SET 3/4" IRON PIPE & TAG L.S. 3803
- SET LEAD PLUG & TAG L.S. 3803
- < > RECORD DATA

SCHWARTZ•WAAG ASSOCIATES, INC.

NOVATO- ——— -CALIFORNIA

SCALE 1"=20' SEPTEMBER 1987

AP. 141-305-05 NO. 5729 1 OF 1

Can 6301