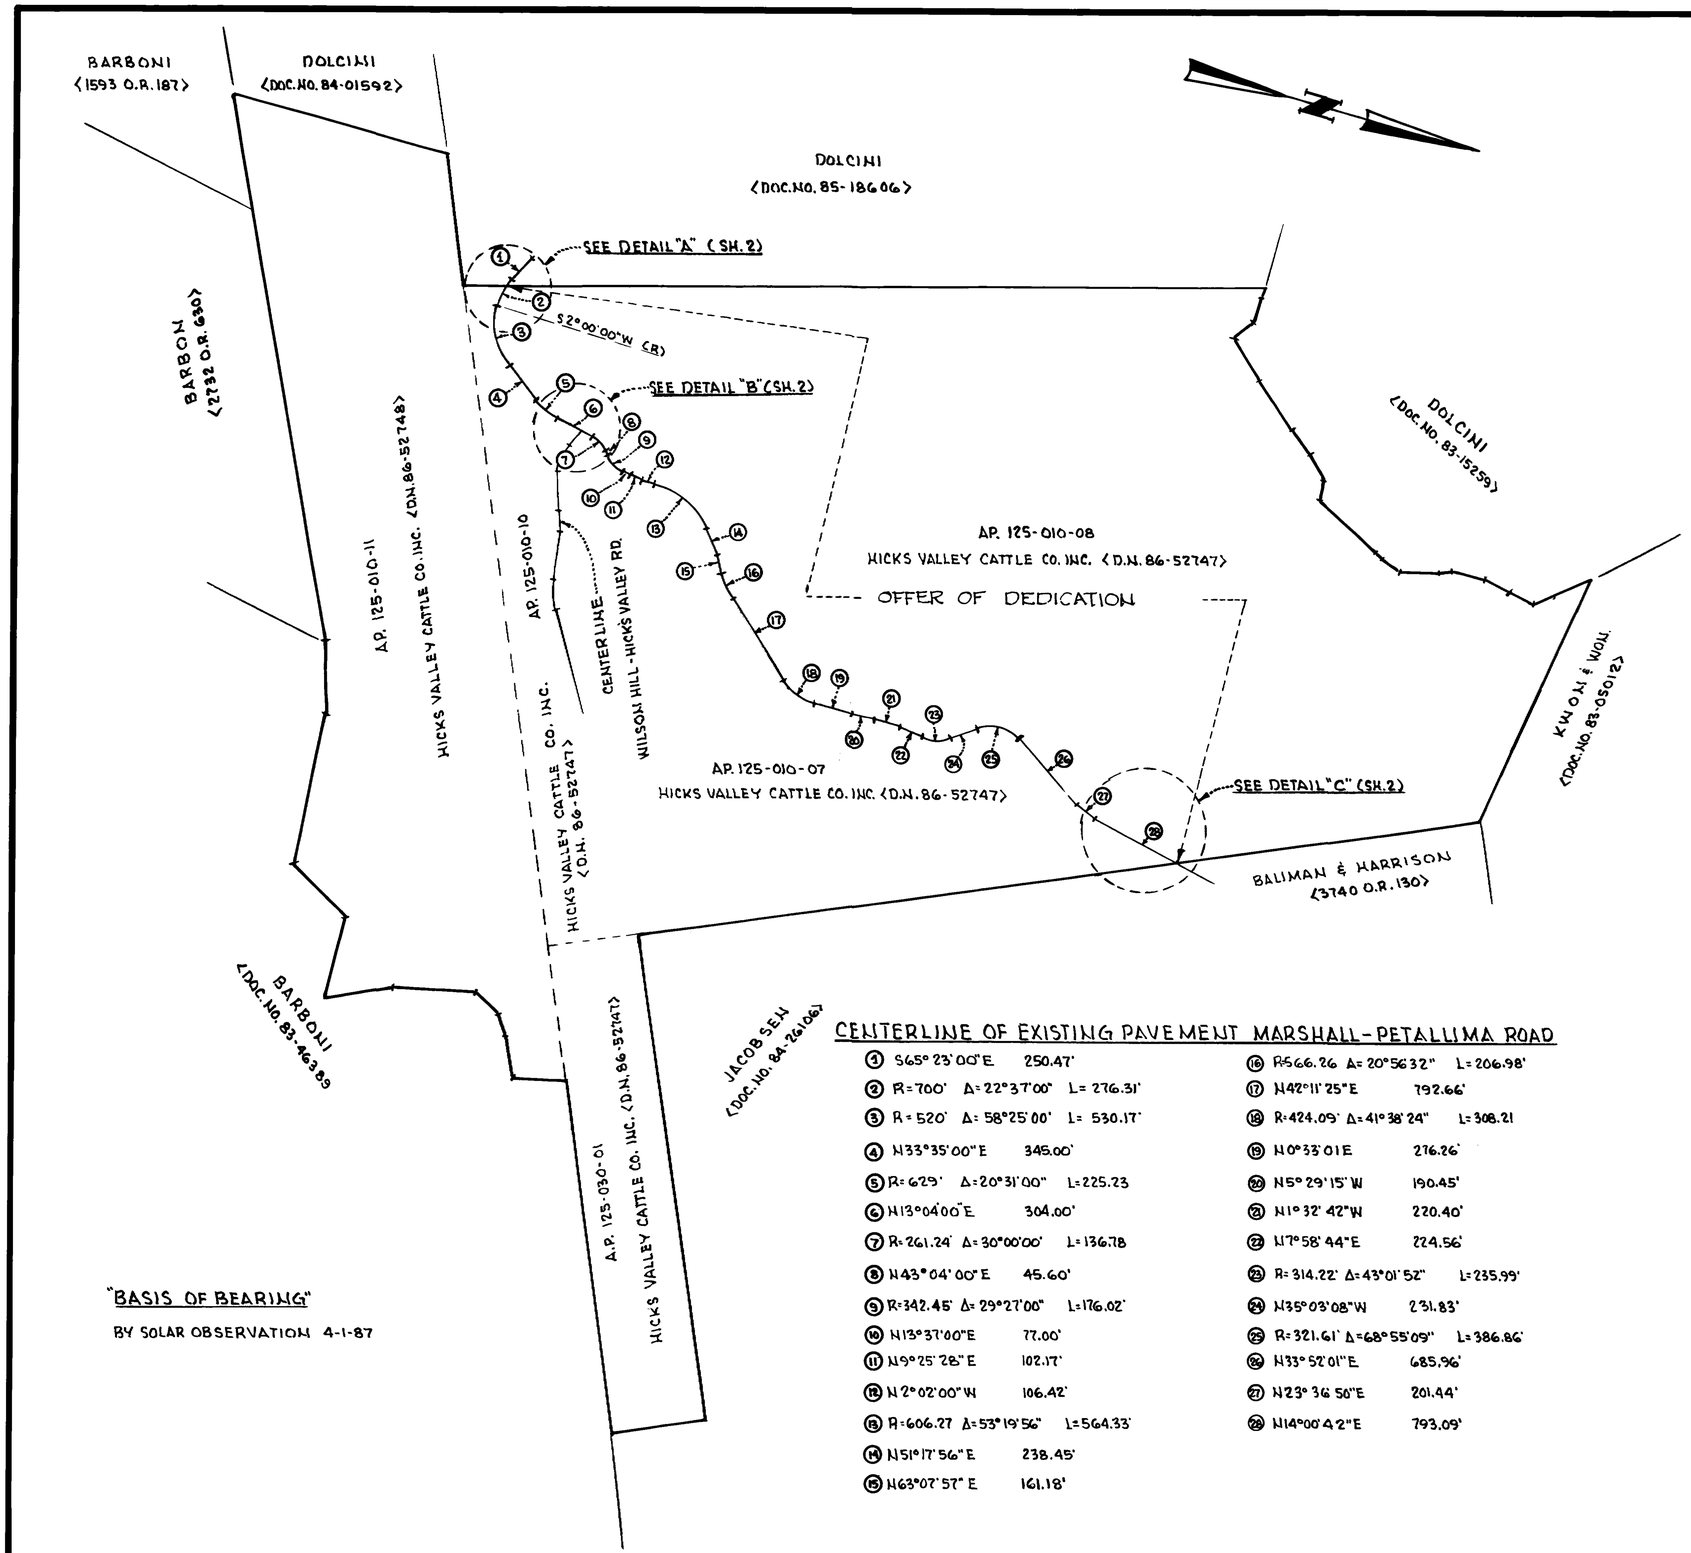

ENGINEER'S STATEMENT

THIS MAP CORRECTLY REPRESENTS A SURVEY MADE BY ME OR UNDER MY DIRECTION IN CONFORMANCE WITH THE REQUIREMENTS OF THE LAND SURVEYORS ACT AT THE REQUEST OF HICKS VALLEY CATTLE CO. INC.

IRVING LOUIS SCHWARTZ R.C.E. 18221
MY CERTIFICATE EXPIRES JUNE 30, 1989

REGISTERED PROFESSIONAL ENGINEER
IRVING LOUIS SCHWARTZ
No. 18221
EXP. 6-30-89
CIVIL
STATE OF CALIFORNIA

COUNTY SURVEYOR'S STATEMENT

THIS MAP HAS BEEN EXAMINED IN ACCORDANCE WITH SECTION 8766 OF THE LAND SURVEYORS ACT.
THIS 2ND DAY OF DECEMBER 1987

M. MEHDI MADJD-SADJADI
COUNTY SURVEYOR

Robert D. Beaumont
DEPUTY
EX.
3-31-88

RECORDER'S STATEMENT

FILED THIS 3RD DAY OF DECEMBER 1987
AT 12:30 PM IN BOOK 23 OF SURVEYS AT PAGE 85
AT THE REQUEST OF SCHWARTZ-WAAG ASSOC. INC.
AND DEPT. OF PUBLIC WORKS.
SERIAL NO 87-77263 FEE: $8.00

James J. Del Bon
COUNTY RECORDER

Jerrie Divalos
DEPUTY

"BASIS OF BEARING"
BY SOLAR OBSERVATION 4-1-87

CENTERLINE OF EXISTING PAVEMENT MARSHALL-PETALLIMA ROAD

1	S65°23'00"E	250.47'	16	R566.26 Δ=20°56'32"	L=206.98'
2	R=700'	Δ=22°37'00" L=276.31'	17	N42°11'25"E	792.66'
3	R=520'	Δ=58°25'00" L=530.17'	18	R=424.09' Δ=41°38'24"	L=308.21
4	N33°35'00"E	345.00'	19	N0°33'01E	276.26'
5	R=629'	Δ=20°31'00" L=225.23	20	N5°29'15"W	190.45'
6	N13°04'00"E	304.00'	21	N1°32'42"W	220.40'
7	R=261.24'	Δ=30°00'00" L=136.78	22	N7°58'44"E	224.56'
8	N43°04'00"E	45.60'	23	R=314.22' Δ=43°01'52"	L=235.99'
9	R=342.45'	Δ=29°27'00" L=176.02'	24	N35°03'08"W	231.83'
10	N13°37'00"E	77.00'	25	R=321.61' Δ=68°55'09"	L=386.86'
11	N9°25'28"E	102.17'	26	N33°52'01"E	685.96'
12	N2°02'00"W	106.42'	27	N23°36'56"E	201.44'
13	R=606.27	Δ=53°19'56" L=564.33'	28	N14°00'42"E	793.09'
14	N51°17'56"E	238.45'			
15	N63°07'57"E	161.18'			

RECORD OF SURVEY

CENTERLINE OF EXISTING PAVEMENT OF THE MARSHALL-PETALUMA ROAD

VICINITY WILSON HILL-HICK'S VALLEY ROAD

MARIN COUNTY - CALIFORNIA

SCHWARTZ-WAAG ASSOCIATES, INC.
NOVATO - CALIFORNIA

SCALE 1"=800' AUGUST 1987

AP. 125-010-07,08,10 8.11 - 125-030-01 NO. 5596 1 OF 2

Can 6319

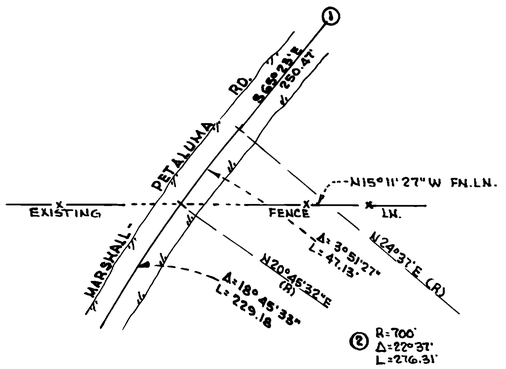

DETAIL "A"
1" = 50'

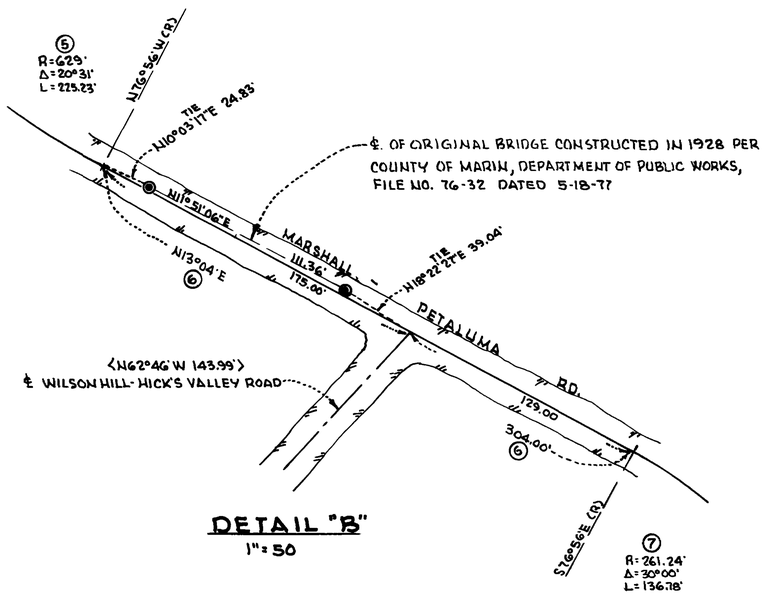

DETAIL "B"
1" = 50

NOTE:

AVERAGE PAVEMENT WIDTH 22'

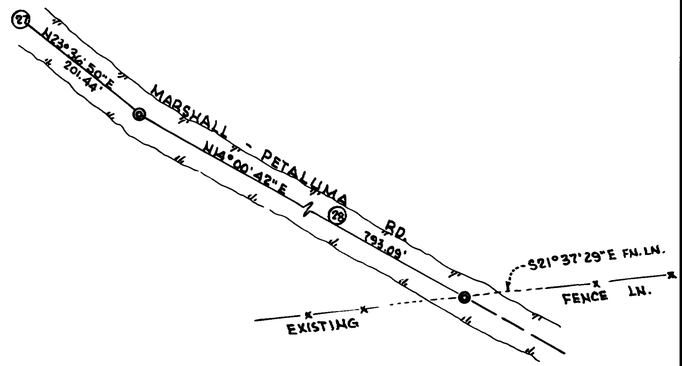

DETAIL "C"
1" = 50'

·LEGEND·

◉ FOUND STANDARD COUNTY MONUMENT W/ BRASS DISC STAMPED DEPT. PUBLIC WORKS (DETAIL "B")

◉ SET STANDARD COUNTY MONUMENT W/ BRASS DISC STAMPED R.C.E. 18221 (DETAIL "C")

RECORD OF SURVEY

CENTERLINE OF EXISTING PAVEMENT
OF THE
MARSHALL - PETALUMA ROAD
VICINITY WILSON HILL-HICK'S VALLEY ROAD
MARIN COUNTY - CALIFORNIA

SCHWARTZ•WAAG ASSOCIATES, INC.
NOVATO - CALIFORNIA

SCALE AS SHOWN AUGUST 1987

AP. 125-010-07,08,10 & 11 - 125-030-01 NO. 5596 2 OF 2

Can 6319