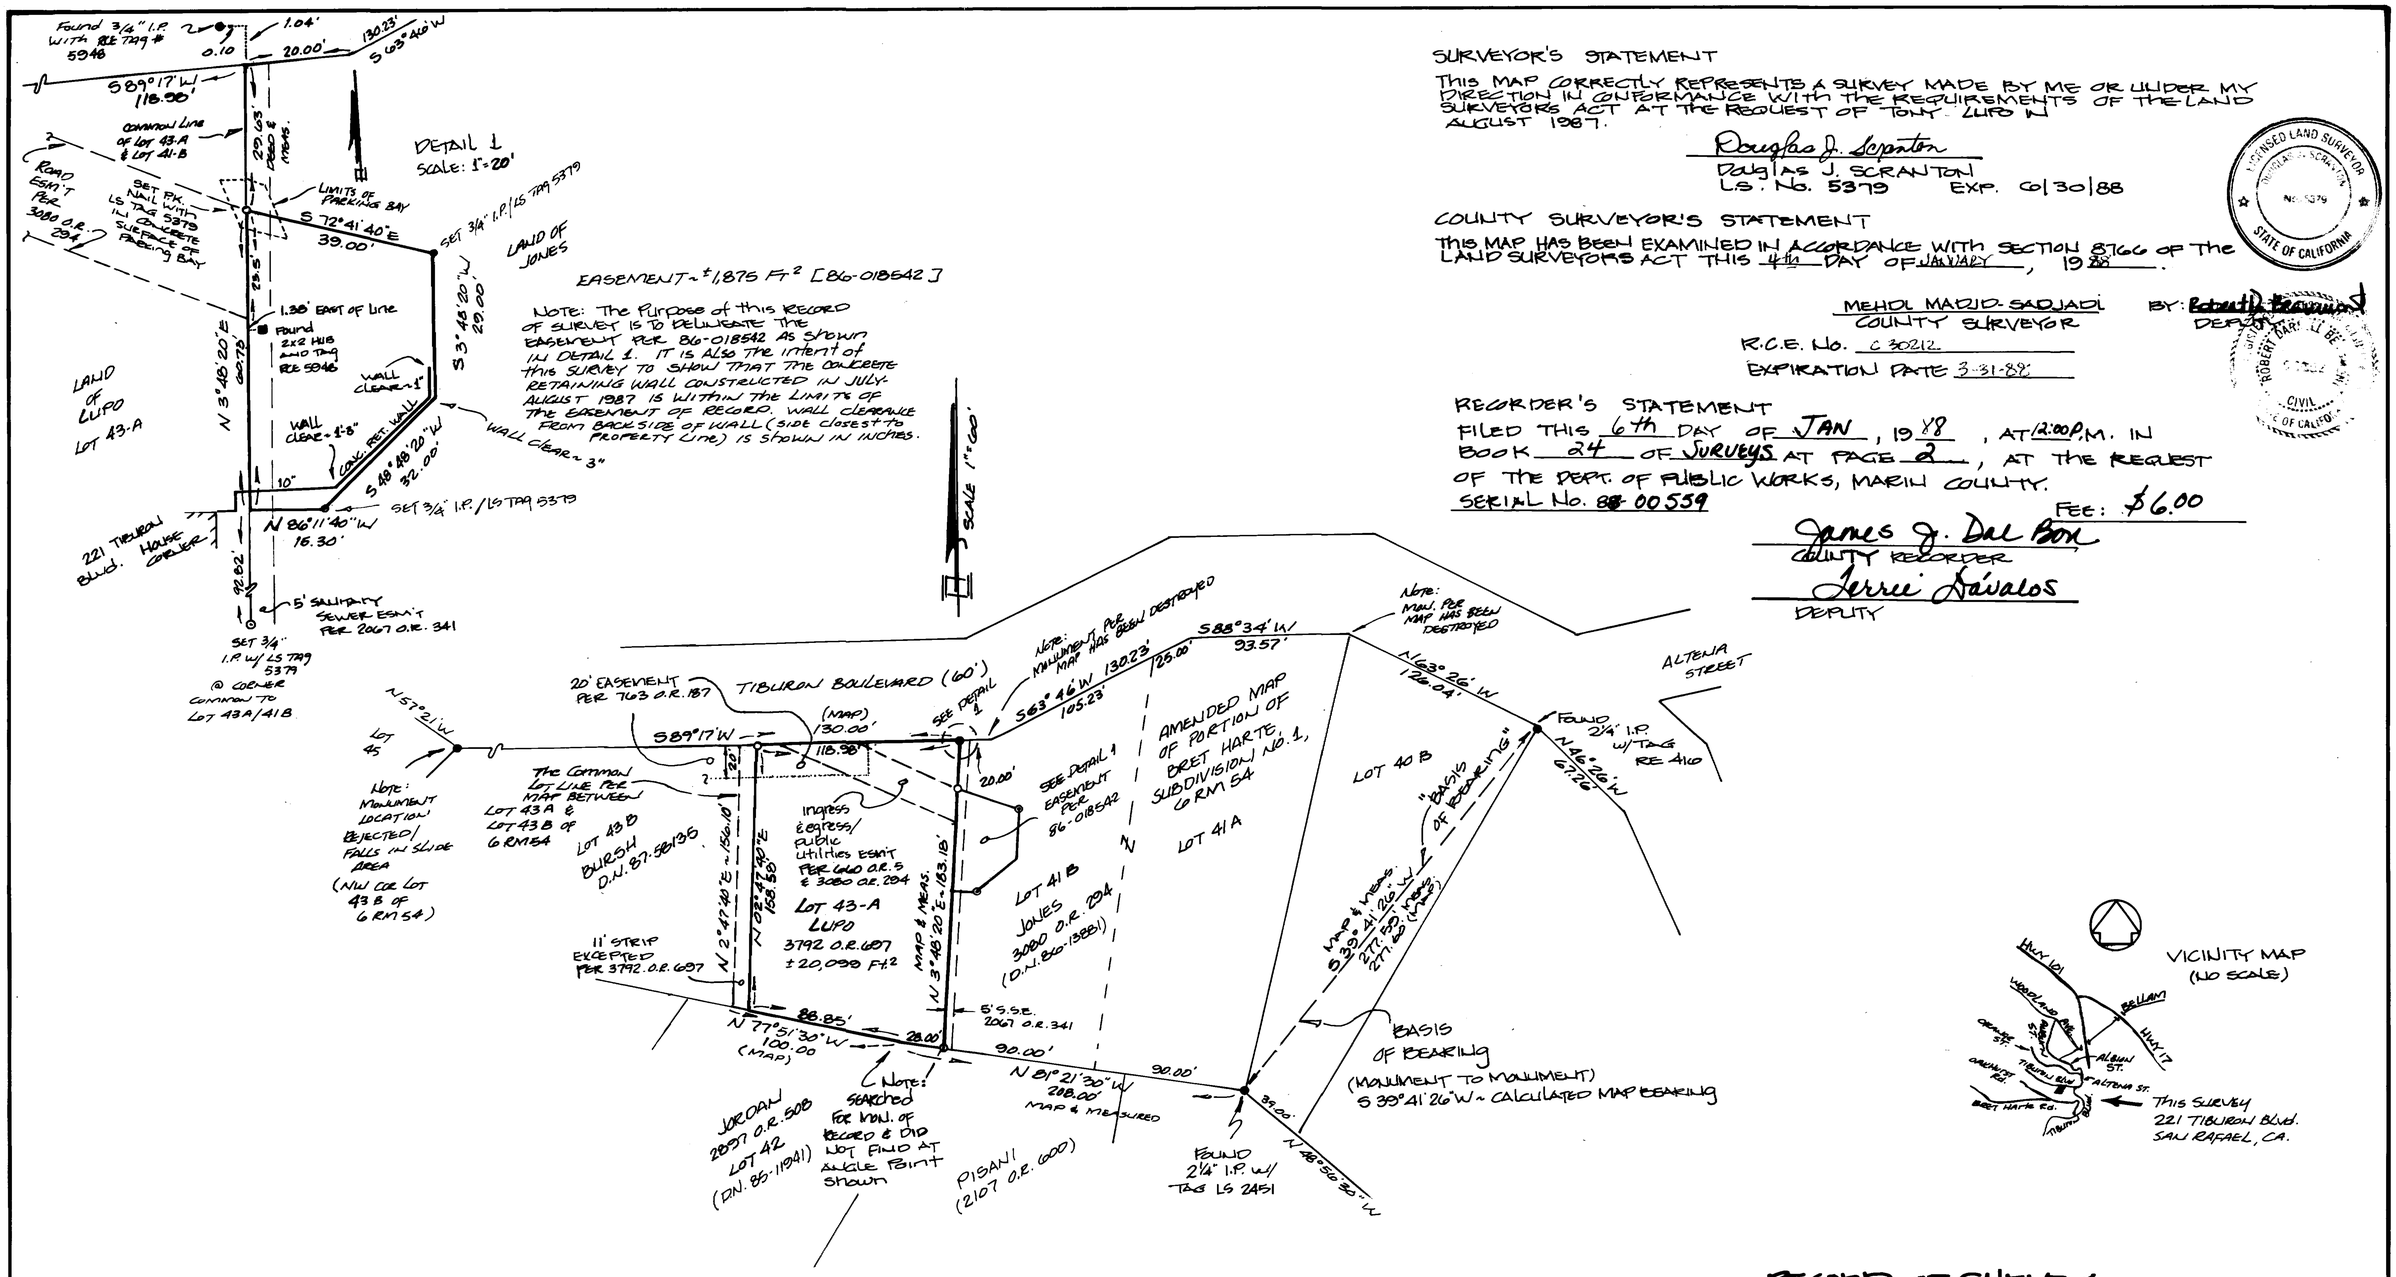

SURVEYOR'S STATEMENT

This map correctly represents a survey made by me or under my direction in conformance with the requirements of the Land Surveyors Act at the request of Tony Lupo in August 1987.

Douglas J. Scranton
Douglas J. Scranton
L.S. No. 5379 Exp. 6/30/88

LICENSED LAND SURVEYOR DOUGLAS J. SCRANTON No. 5379 STATE OF CALIFORNIA

COUNTY SURVEYOR'S STATEMENT

This map has been examined in accordance with section 8766 of the Land Surveyors Act this 4th day of January, 1988.

Mehdi Madjd-Sadjadi
County Surveyor

By: Robert D. Beaumont
Deputy

R.C.E. No. C 30212
Expiration Date 3-31-88

ROBERT D. BEAUMONT No. 30212 CIVIL STATE OF CALIFORNIA

RECORDER'S STATEMENT

Filed this 6th day of JAN, 1988, at 2:00 P.M. in Book 24 of Surveys at page 2, at the request of the Dept. of Public Works, Marin County.
Serial No. 88-00559
Fee: $6.00

James J. Del Bon
County Recorder
Jerrie Favalos
Deputy

RECORD OF SURVEY
The Land of Lupo

As described in 3792 O.R. 697
being a portion Lot 43-A of the
Amended Map of portion of Bret
Harte Heights, Sub. No. 1, 6 R.M. 54

August 1987 Scale 1"=60' Vic.: Bret Harte
Marin County, California

DJ Scranton Surveying
845 Olive Ave. Suite 208
Novato, California 94947
(415) 897-2663

Sht. 1 of 1

LEGEND

■,● Found Monumentation, as noted
⊙ Set 3/4" iron pipe, LS tag 5379
o Set P.K. nail with LS tag 5379

All distances shown are in feet and decimals thereof.

Basis of bearing taken as S 39° 41' 26" W between found iron pipe monuments as shown / said monuments as shown upon 6 RM 54

Job. # 87-38

(A.P.# 18-122-12)

Cant 6.338